

Native Shrub & Hedge Planting

Acer campestre
Cornus sanguinea
Corylus avellana
Crataegus monogyna
Ilex aquifolium
Ligustrum vulgare
Prunus spinosa
Rhamnus cathartica
Rosa canina
Sambucus nigra
Viburnum lantana
Viburnum opulus



Mixed Native Hedgerows
10% Cornus sanguinea
10% Corylus avellana
40% Crataegus monogyna
5% Ligustrum vulgare
25% Prunus spinosa
5% Rosa canina
5% Viburnum lantana



Internal Ornamental & Street Trees

Acer campestre 'Streetwise'
Betula pendula
Carpinus betulus 'Lucas'
Malus trilobata
Pyrus calleryana 'Chanticleer'




NOTES:
Based upon the Ordnance Survey map with permission of The Controller of Her Majesty's Stationery Office, © Crown Copyright.
Aspect Landscape Planning Ltd, West Court, Handwick Business Park, Naval Way, Banbury OX16 2AF.
Licence 10004345
Copyright reserved

0m 5m 10m 20m

Key:


- Application Site Boundary
- Existing / Retained Vegetation
- Proposed Native Tree Planting
- Proposed Street Tree Planting
- Proposed Feature Tree Planting
- Proposed Multi Stem Tree Planting
- Proposed Ornamental Shrub Planting
- Proposed Ornamental Hedge Planting
- Proposed Native Hedge Planting
- Proposed Feature Shrub Planting
- Proposed Bulb Planting
- Proposed Timber Seating
- Proposed Black Estate Railing
- Proposed Block Paving
- Proposed POS Lighting
- Proposed Bollards
- Proposed Raised Beds
- Potential Public Arts Feature
- Proposed Green Roof

Ornamental Hedge Planting
Carpinus betulus (Hornbeam)
Ligustrum ovalifolium (Privet)
Osmanthus x burkwoodii
Prunus spp

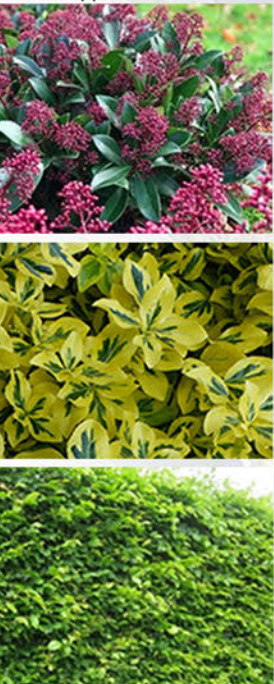

Ornamental Shrubs

Cistus corbariensis, Cornus sanguinea,
Euonymus fortunei 'Silver Queen', Fatsia japonica, Hebe 'Nicola's Blush', Hebe rakaiensis, Viburnum davidii

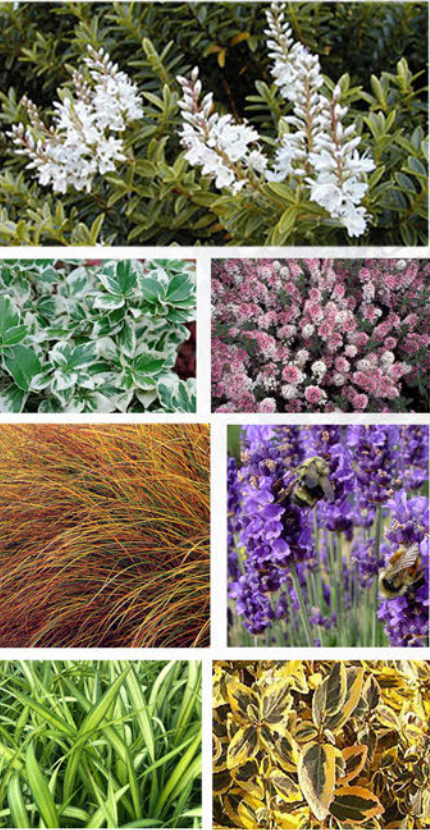

Western boundary to include native hedge and tree planting to reinforce the development edge and create a green infrastructure links along the site boundary. The use of native planting will provide biodiversity enhancements within the localised setting and assist with filtering views of the proposed dwellings.

Internal ornamental trees, hedges and shrub planting is included to create a high quality landscape setting for the new properties, this will offer wildlife interest to the area.

Open Space seating area surrounded by ornamental shrub planting to provide residents and the local community a natural social space within the surrounding residential properties.

Native Boundary Trees
Acer campestre
Betula pendula
Carpinus betulus
Malus sylvestris



E	06.01.23	Updated to latest layout	BS	PC
D	05.01.23	Updated to latest layout	BS	PC
C	22.12.22	Updated to latest layout	AS	PC
B	14.12.22	Updated to latest layout	SB	PC
A	28.7.22	Updated to latest layout	SB	CW
REV	DATE	NOTE	Drawn	CW/9

aspect landscape planning

TITLE
Dee Road Fire Station, Reading
Landscape Masterplan

CLIENT
Bellway Homes Thames Valley

SCALE 1:500 @ A3	DATE JUL 2022	DRAWN BS	CHK'D PC
DRAWING NUMBER 7881.LSP.4.0	REVISION E		