



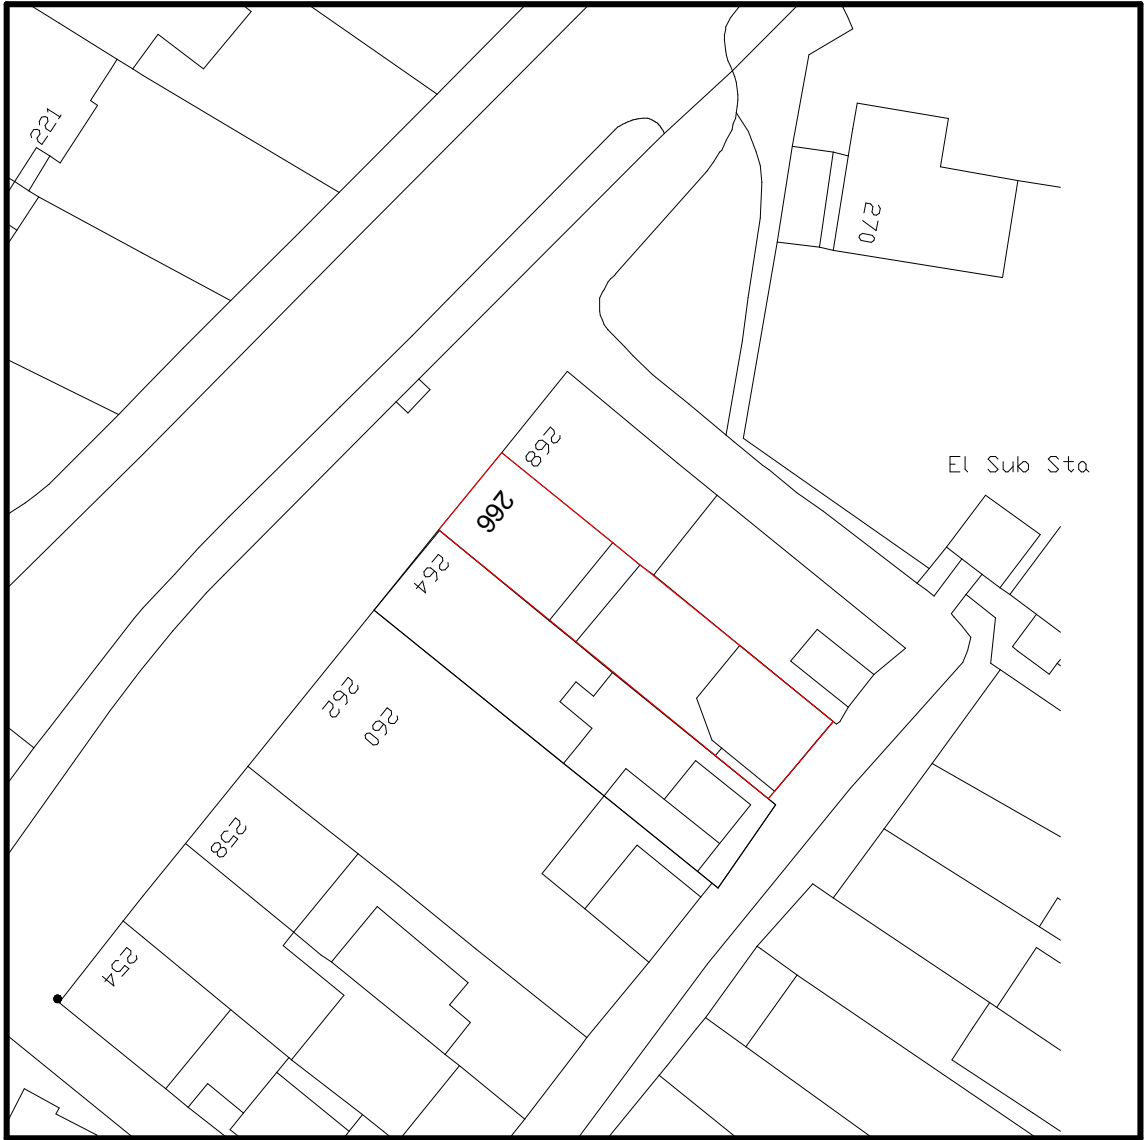

LOCATION PLAN (1:1250)



BLOCK PLAN (1:500)

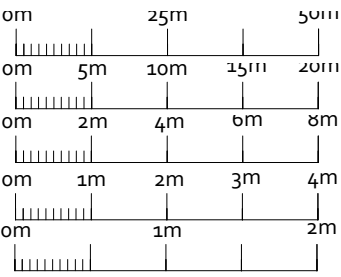

AMENDMENTS	DATE:	REV.
------------	-------	------

Dimensions, area and levels where given are only approximate and subject to site survey. All dimensions are to be checked onsite. Figured dimensions only are to be taken from this drawings. This drawing is to be read in conjunction with all relevant consultants and /or specialists drawings / documents and any discrepancy or variations are to be notified to the designer before the affects works commences. This drawing is the intellectual property of OPS Chartered Surveyors and must not be copied, reproduced, modified or distributed without the author's consent.



Savoy's Office, Carter House,
West Drayton, Colham Mill Road,
Middlesex, UB7 7AE
T:020 3488 6740
E:planning@savoysproperties.co.uk

ADDRESS:
266 Kentwood Hill, Tilehurst, Reading,
Berkshire, RG31 6DR

APPLICANT:
Mr Robert Smith

DRAWING:
PLANNING
PROPOSAL: LOCATION PLAN

@ISO A3 (297 x 420)		
DRAWN: SC	DRAWING NUMBER	REV.
SCALE: AS SHOWN	2023-266KH-FP-1	1.0
DATE: 22/07/2023	SHEET:# 1 / 5	