



SCALE BAR 1 : 50


EXISTING MANHOLE

NOTE

ALL MATERIALS INTENDED TO BE USED ON
NEW EXTENSION ARE TO MATCH EXISTING.

THIS DRAWING HAS BEEN PREPARED WITHOUT
THE BENEFIT OF AN ACCURATE SITE SURVEY

ALL BATHROOM AND KITCHEN FITTINGS
AND LAYOUTS ARE INDICATIVE ONLY

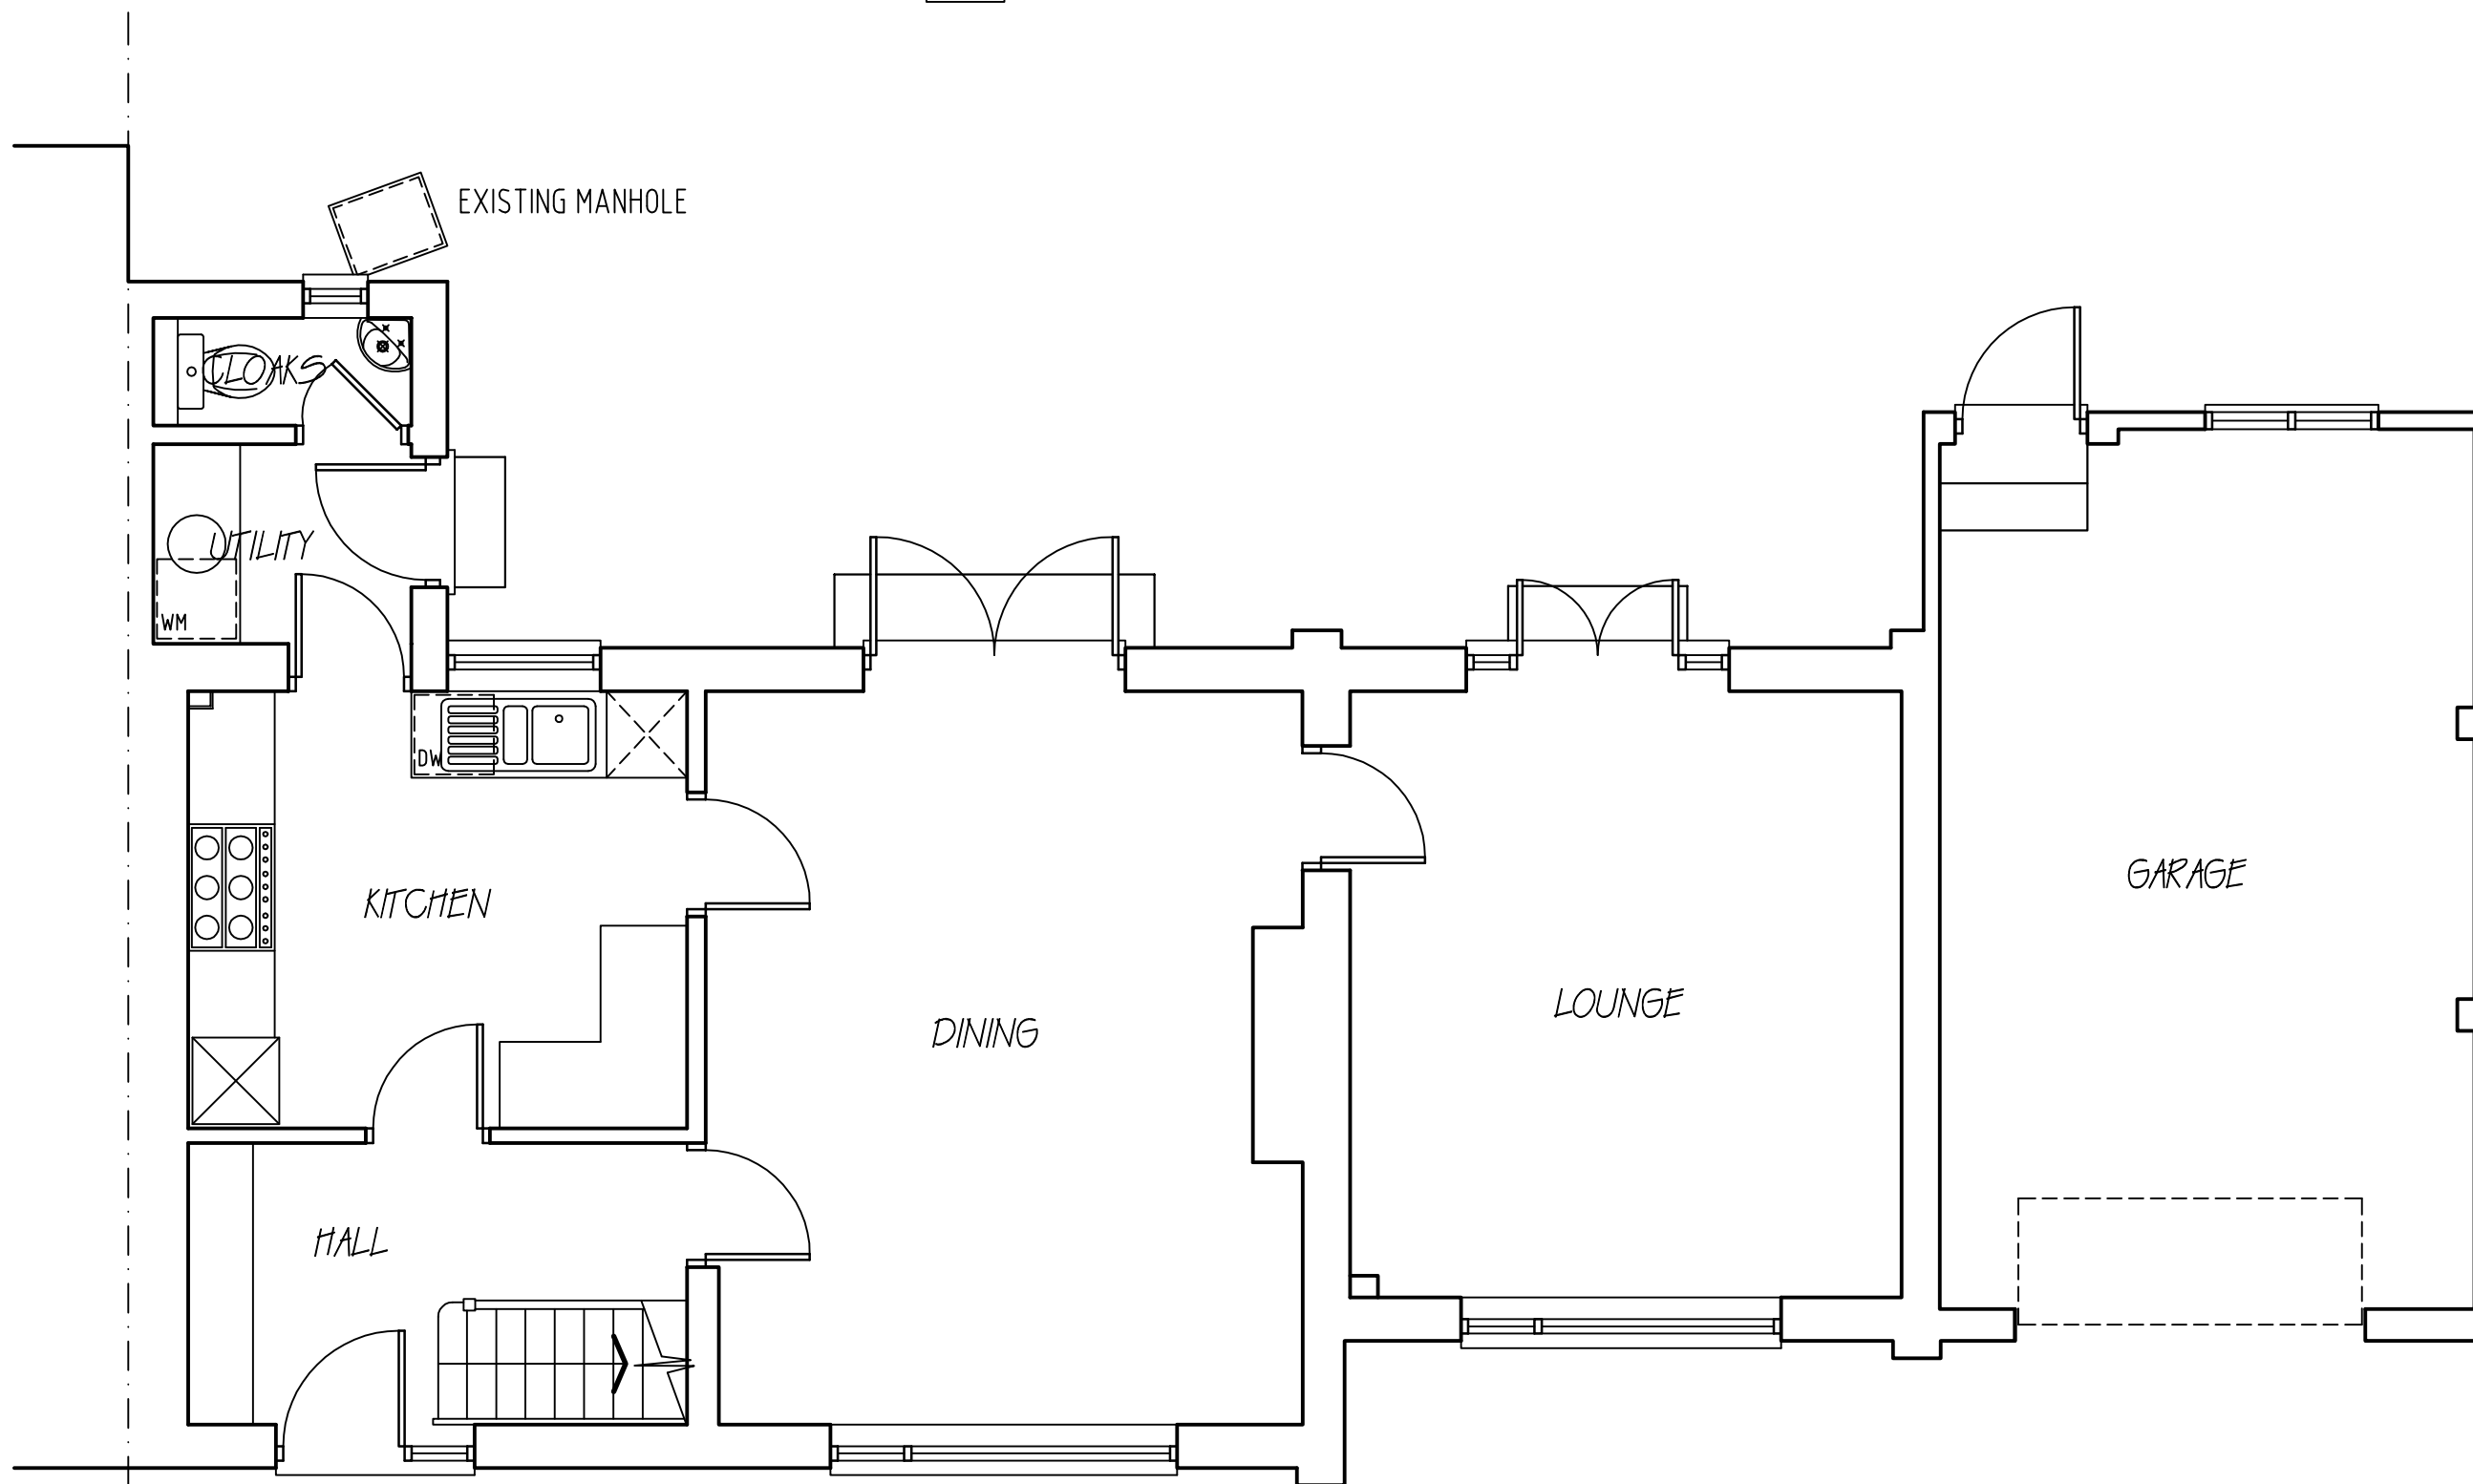

RICHARD FENN DESIGNS LIMITED

11 HARRIER CLOSE, WOODLEY,
READING, BERKSHIRE. RG5 4PE.
Telephone READING (0118) 9691684
E-Mail : architect@ntlworld.com

PROPOSED SIDE EXTENSION AT FIRST FLOOR LEVEL AND
TWO SINGLE STOREY REAR EXTENSIONS TO
30 ARMOUR HILL, TILEHURST, READING
for MR AND MRS CHRIS O'MALLEY.

EXISTING GROUND FLOOR LAYOUT

DATE _____

NOVEMBER 15th 2022

DRAWING No.

DRAWING NO.
COM11

	SCALE
--	-------

1 : 50

REVISION