




PARKSIDE ROAD ELEVATION

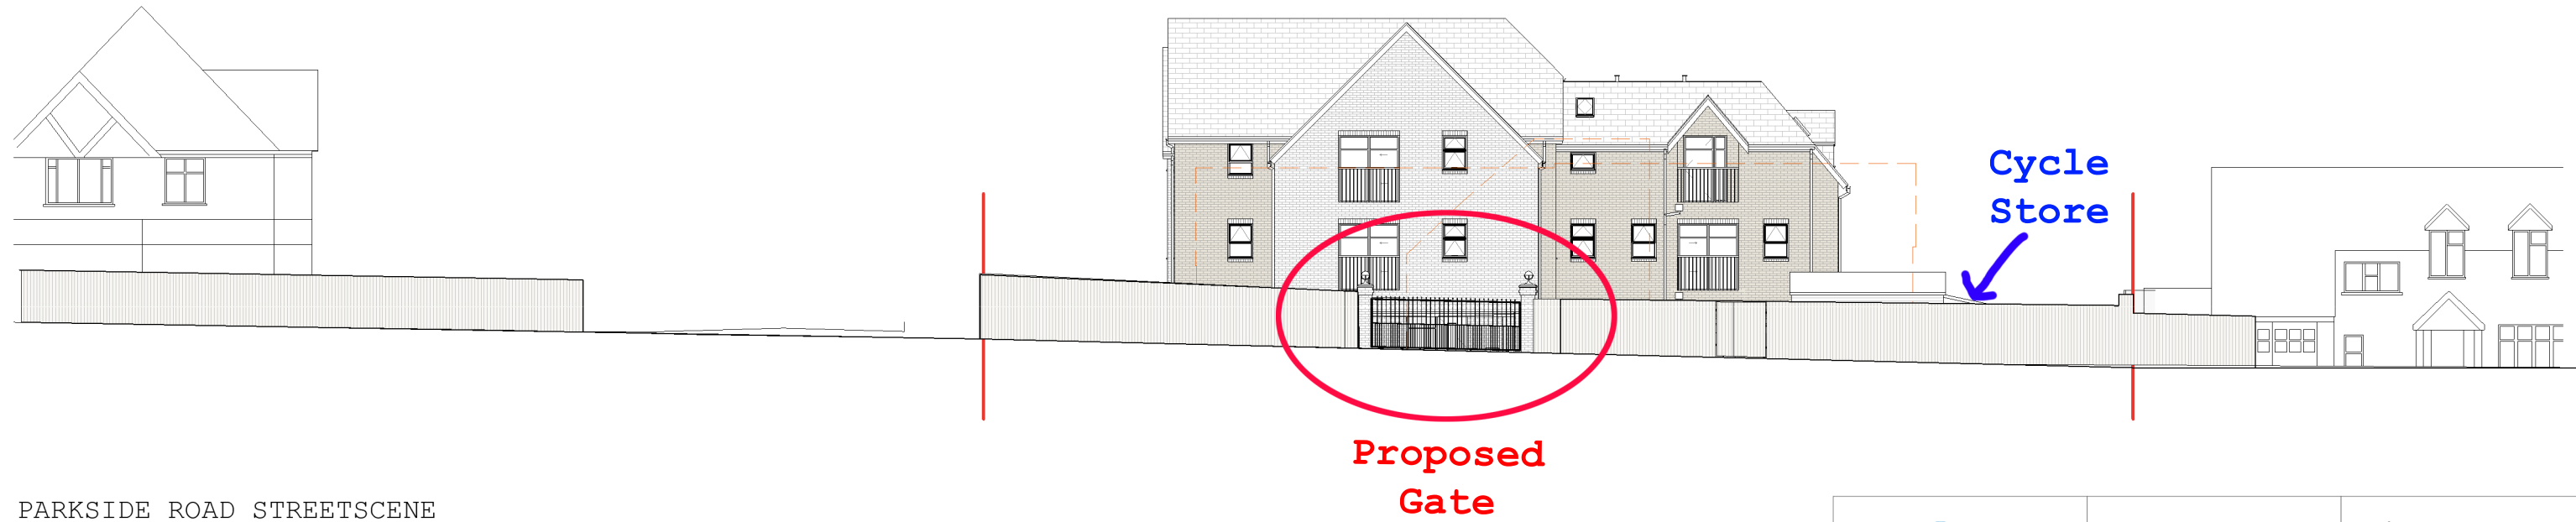

PARKSIDE ROAD STREETSCENE



 Collaborating with: Darcliffe Homes			Project: 18 Parkside Road Reading, RG30 2DB Drawing: Parkside Road Elevations		 RIBA Chartered Practice Colony Architects Ltd. The Wine Store, Brewery Court, Theale, Reading, RG7 5AJ +44 (0)118 380 0328 hello@colonyarchitects.com colonyarchitects.com
Job:	Drawing: 500-05-10	Revision: P6	Date: March 23	Status: S73	
			Drawn By: VA	Checked By: IP	