


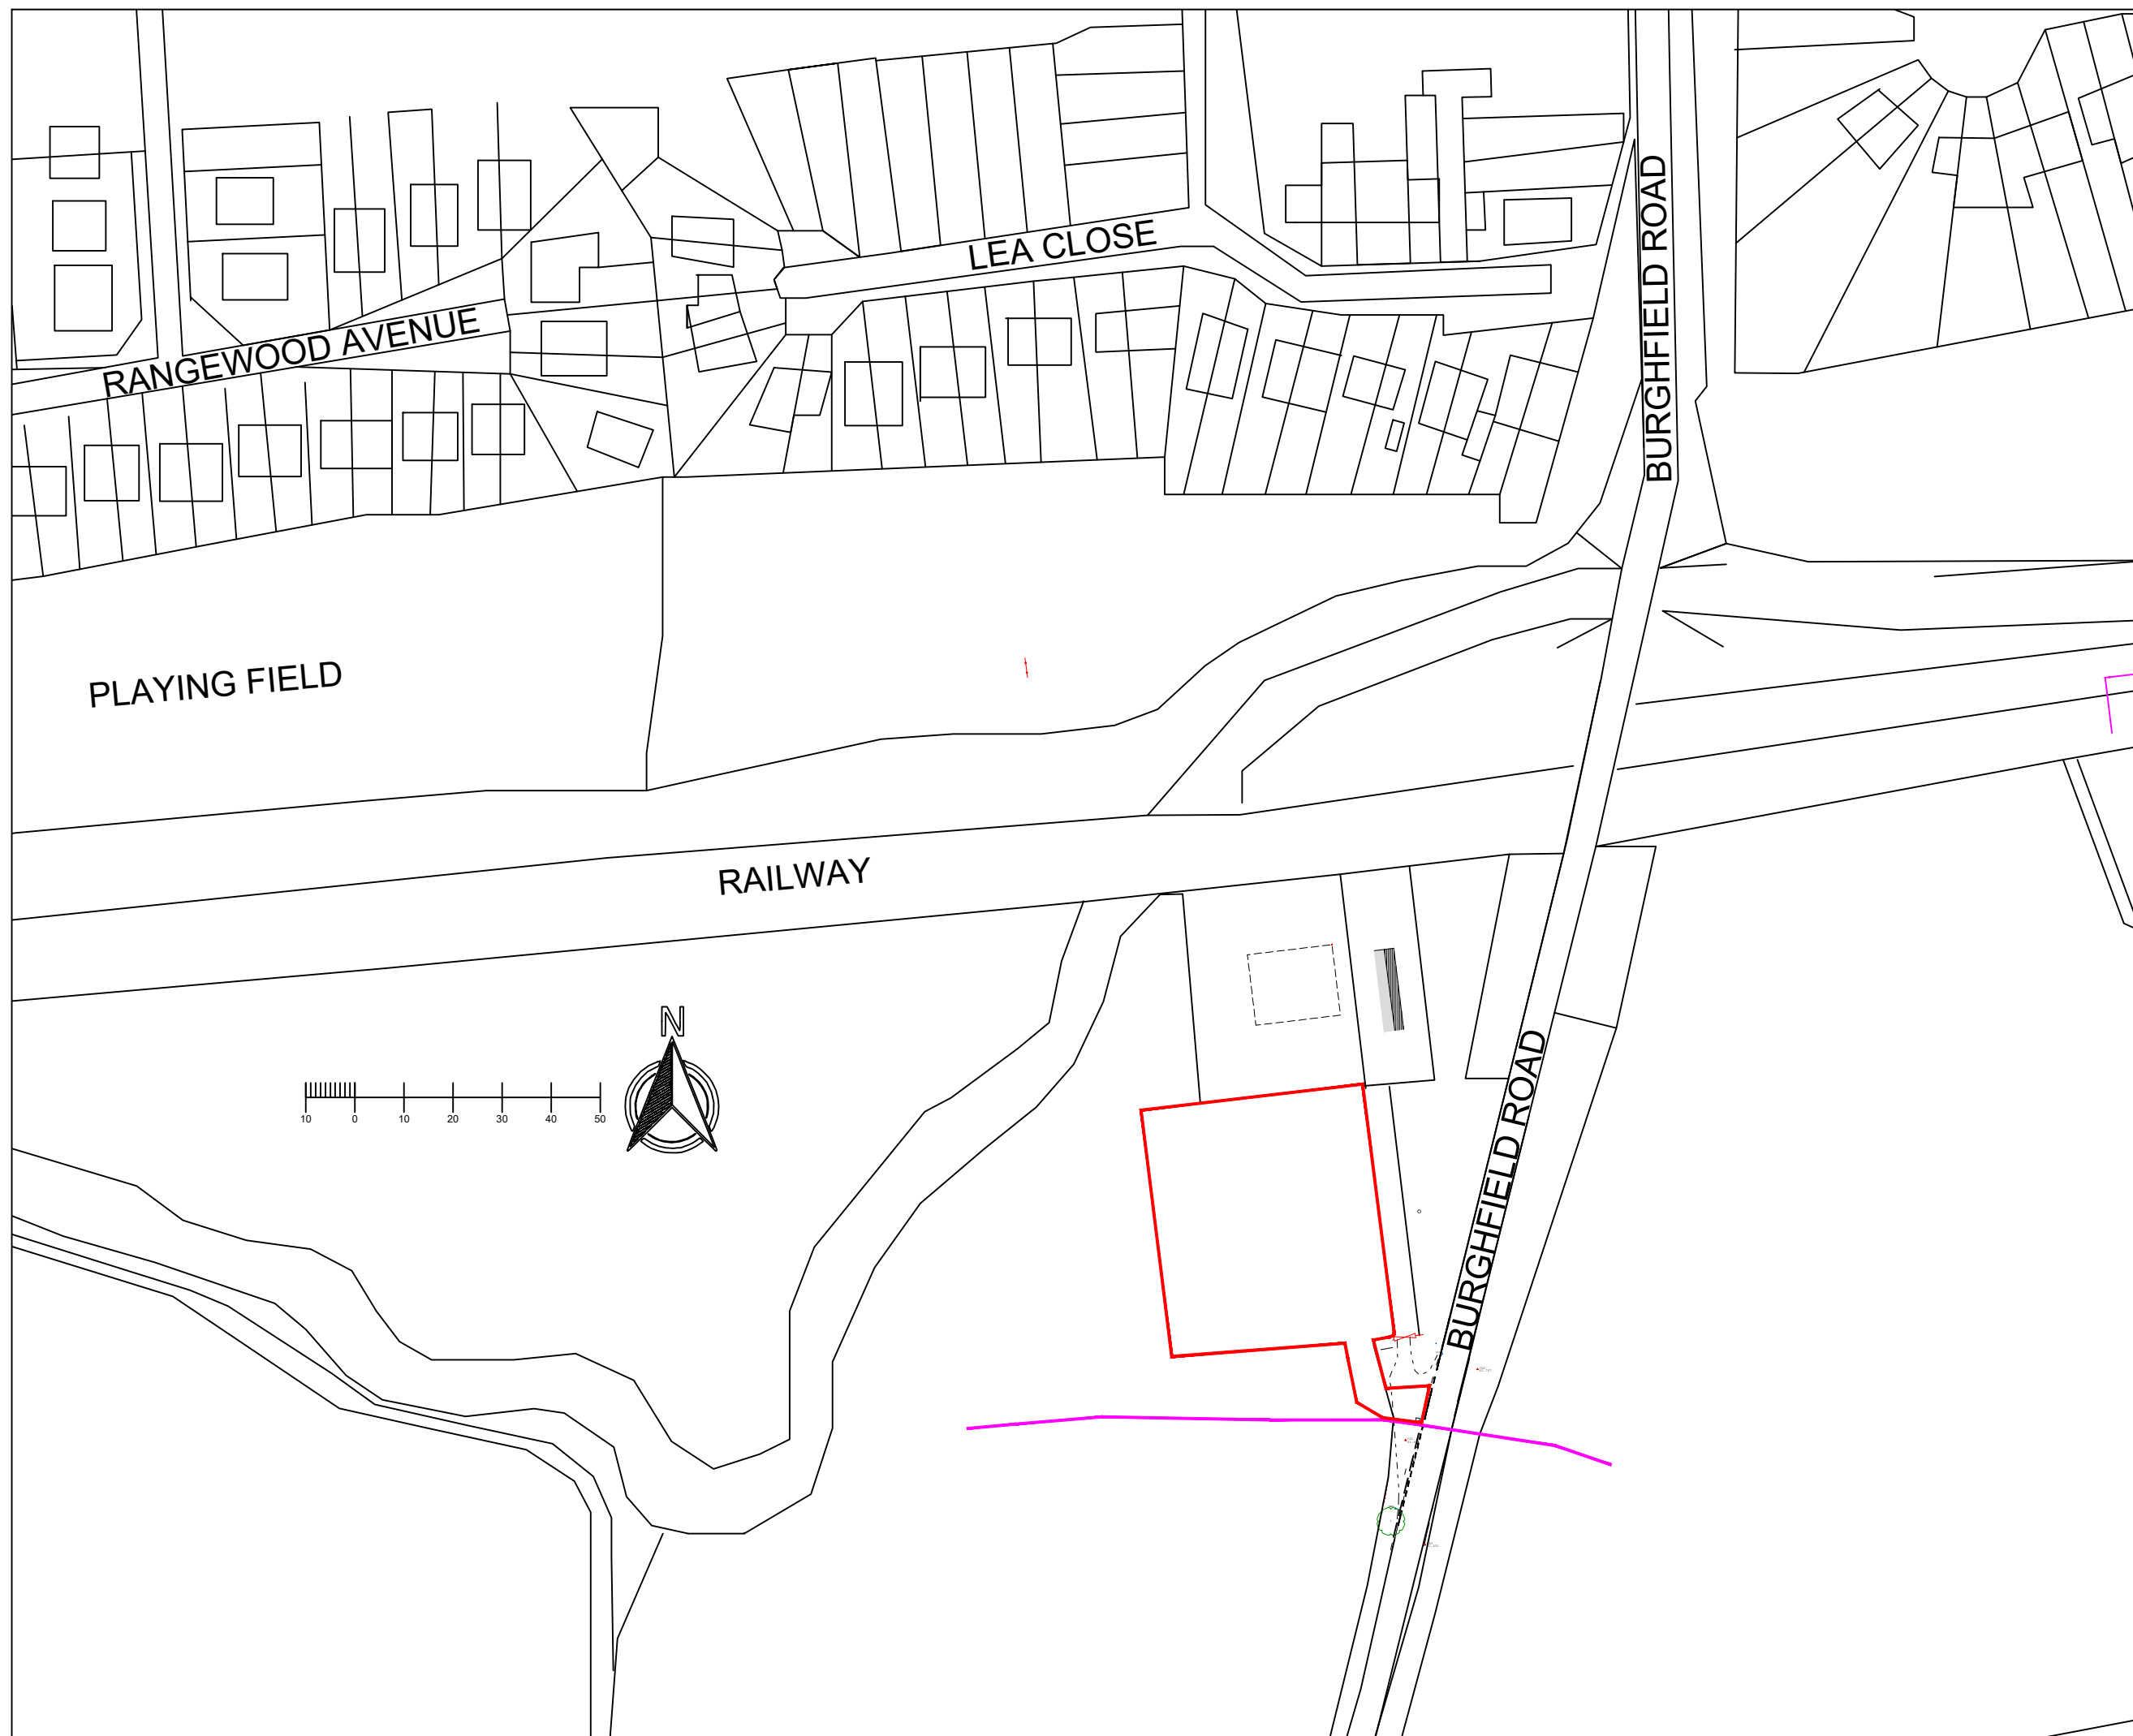

LEGEND

 SITE BOUNDARY
 AREA: 2,500m²
 DISTRICT BOUNDARY

C	UPDATED LAND BOUNDARY						MM	06.07.23	MJ
B	DISTRICT BOUNDARY ADDED						MM	21.02.23	MJ
A	FIRST ISSUE						MM	13.02.23	MJ
No	INFORMATION						By	Date	Check
REVISIONS									
PROJECT NUMBER AUG01415 BURFIELD ROAD									
CLIENT: RENEPOWER									
LOCATION: Southcote, Burghfield Road, Reading, Berkshire RG30 3RA									
DRAWING TITLE: SITE LOCATION									
CAD REFERENCE: AUG1415 BURGHFIELD ROAD-102									
SCALE: 1:1250 @ A3								SHEET: 1 OF 1	
DRAWN BY: MM						DATE:		13.02.23	
CHECKED BY: MJ						DATE:		13.02.23	
AVON UTILITIES & GENERATION LIMITED UNIT 1, MOULDINGS GREEN, KENILWORTH ROAD, MERIDEN, CV7 7LJ									