
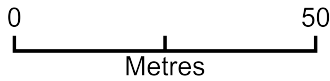


Site Location Plan

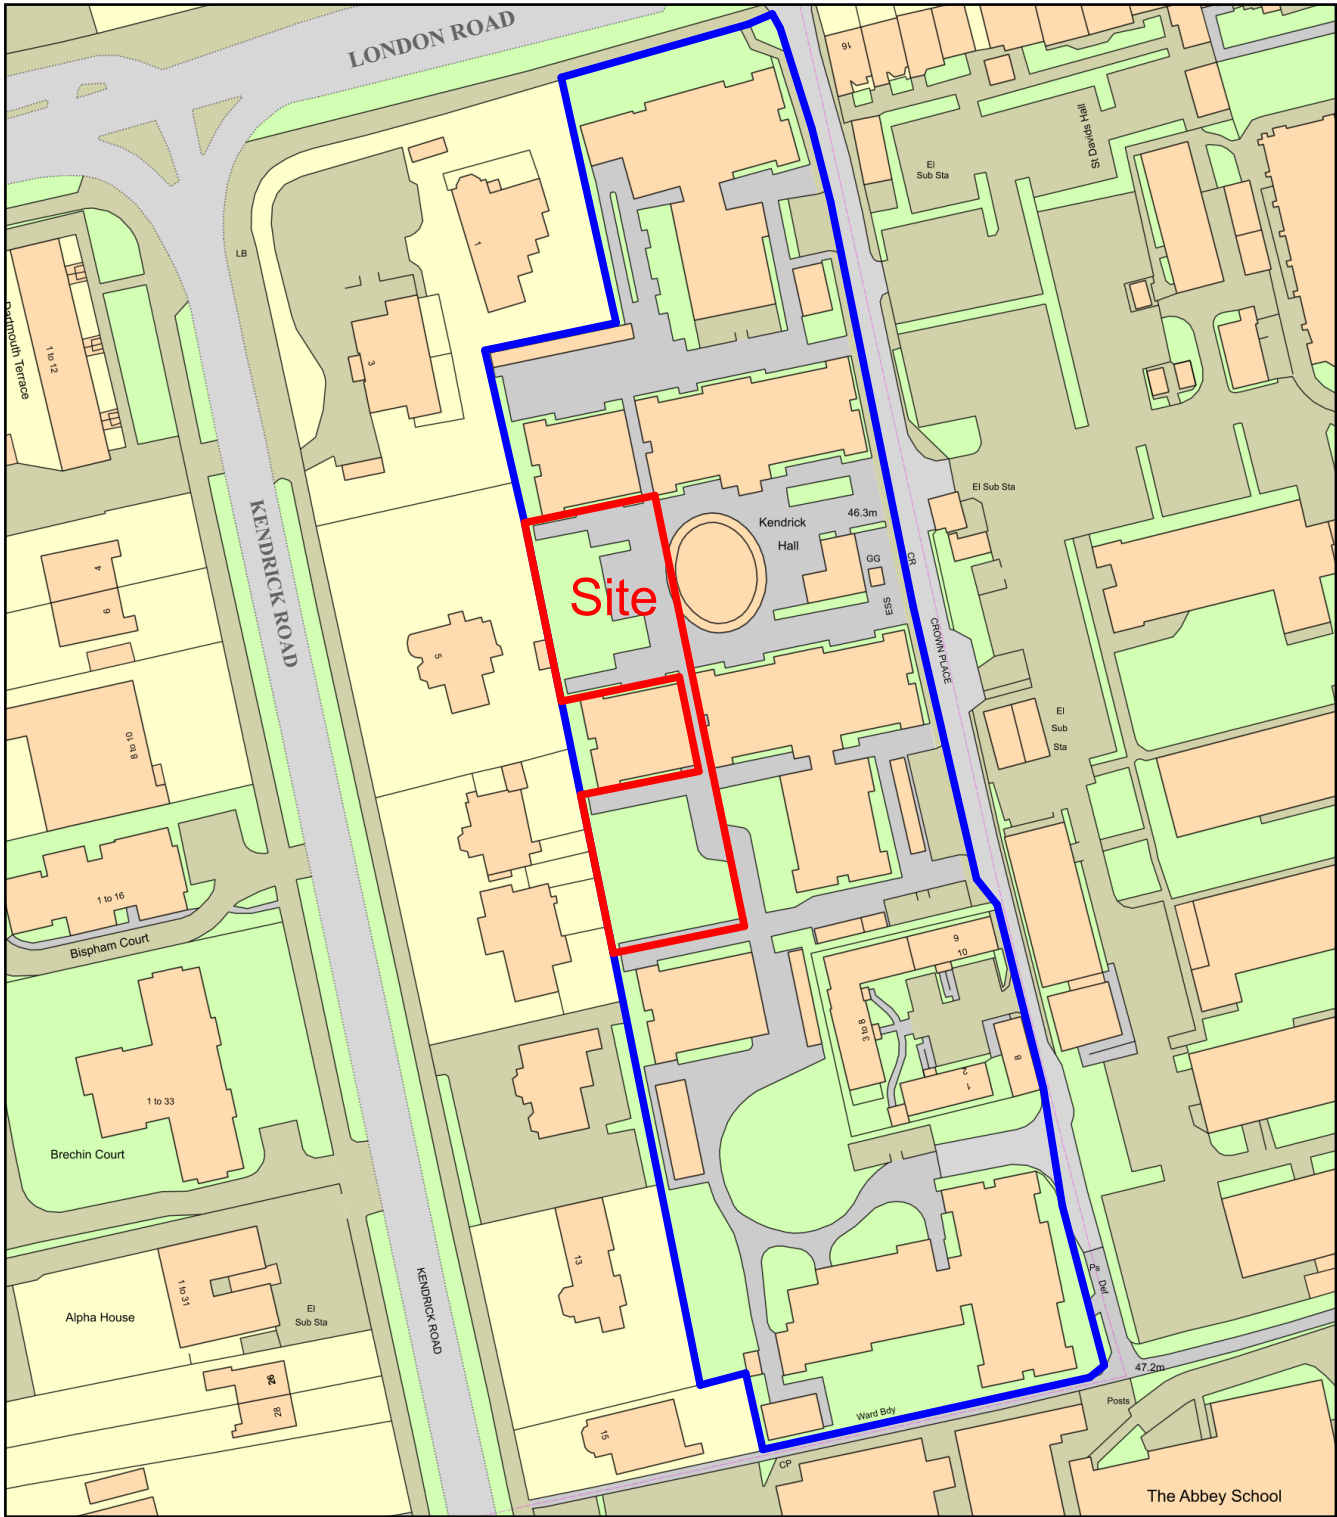

Plan Produced for: Faithful + Gould
Date Produced: 22 Jun 2023
Plan Reference Number: TQRQM23173092555464
Scale: 1:1250 @ A4

Context-Location Plan-Survey (OS)
Scale - 1:1250

300-1101-11

Kendrick Hall, 4 Crown Place, Reading
Proposed-Context-Plan-Survey (OS)



001	CSP	New Drawing	01
Change:	Source:	Details:	Rev:
Project Status:	[P] Preliminary	Layout Status:	[S3] Review and Comment

KHR438v301-300-1101-1101 P01