



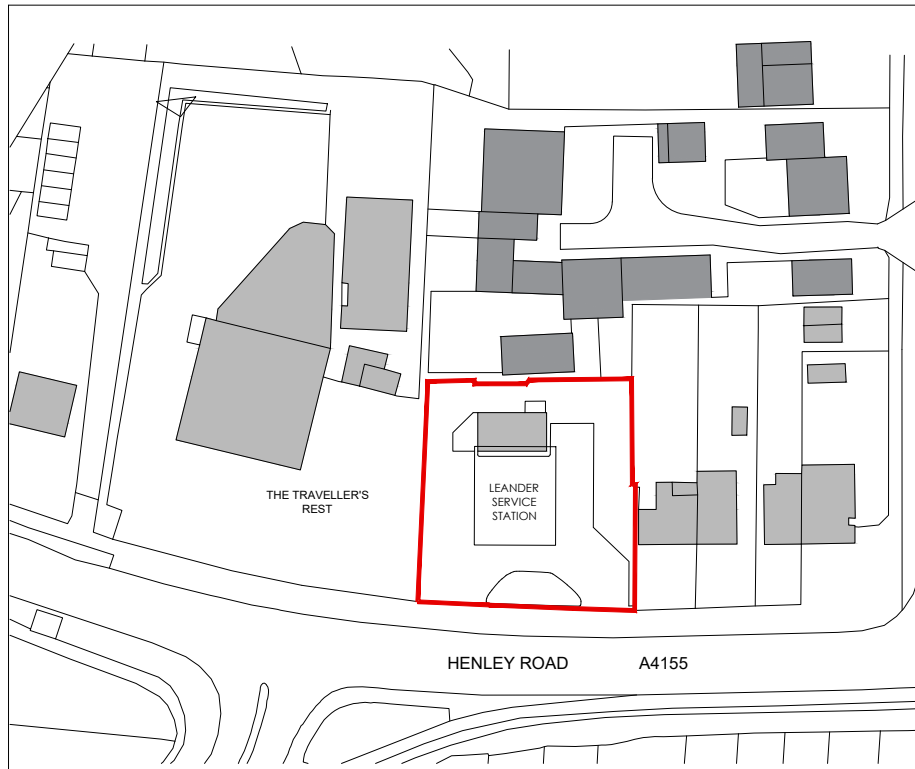


LOCATION PLAN 1:1250 @ A3

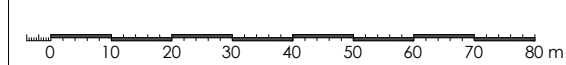


QUIET SIGN AT NIGHT PAY



QUIET SIGN AT PUMPS

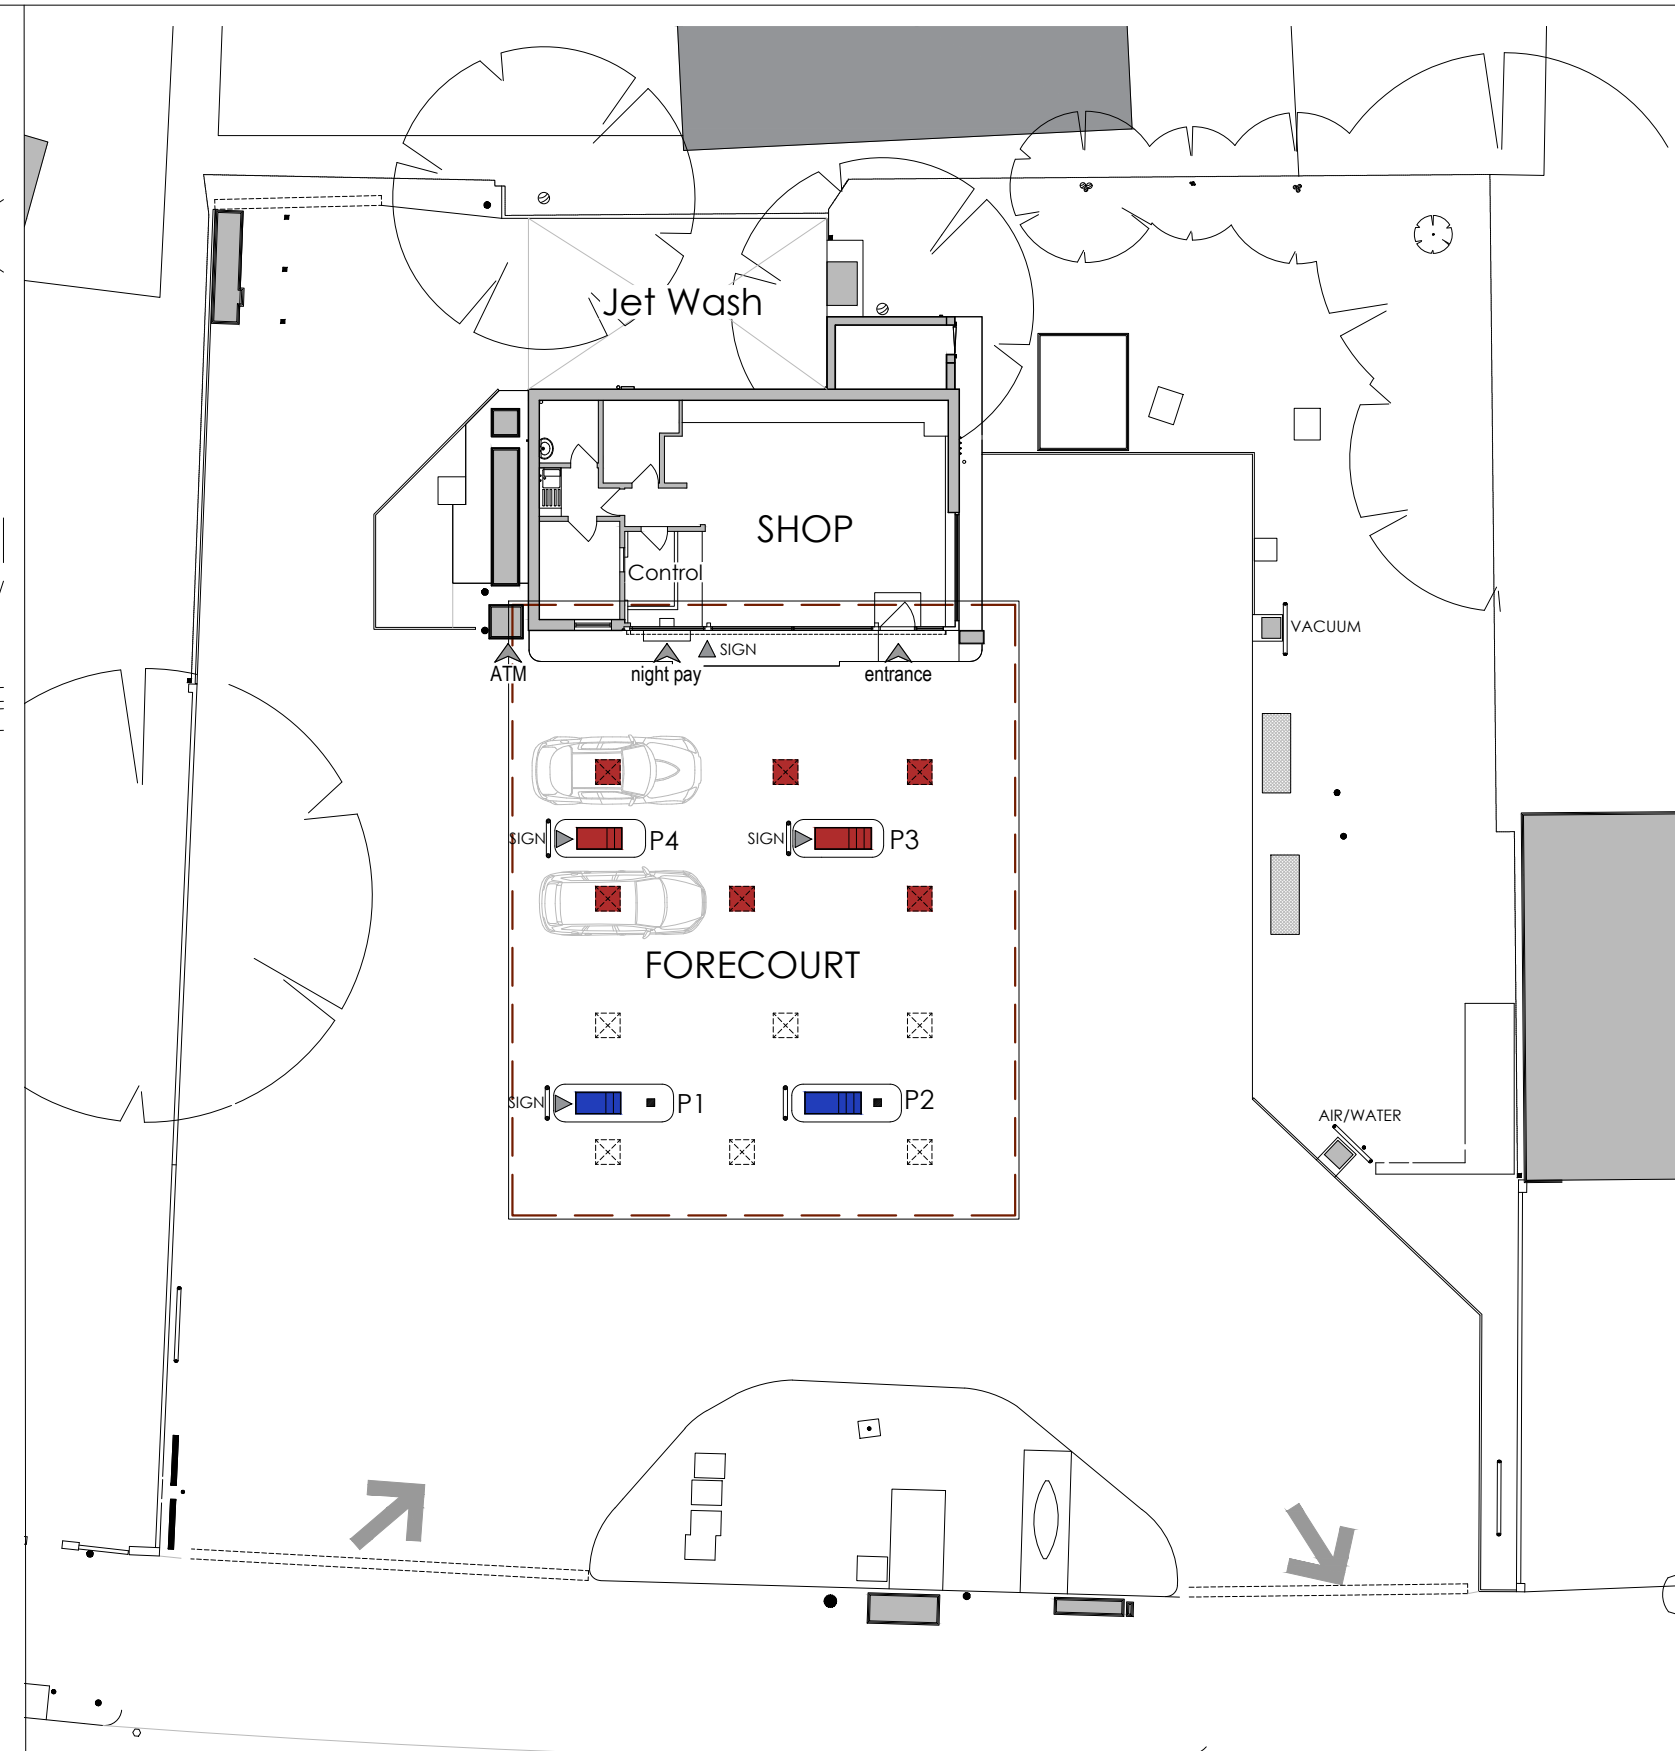

HENLEY ROAD
24HR FORECOURT LAYOUT 1:200@A3

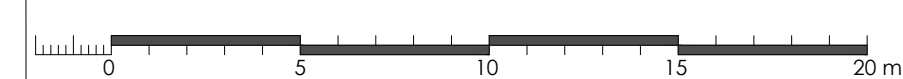

REVISIONS:

REV	NOTE	DATE
a	Marlow Court added to location plan	June '22

NOTES:

Hard copy prints may not scale accurately. All levels are in metres and dimensions in millimetres and unless specified otherwise. To be read in conjunction with all other relevant drawings and specifications.

This site has not been surveyed and is based on data supplied by others. Whist effort is made accuracy cannot be guaranteed.

Local Planning Authority:
Reading Borough Council

LEGEND:

- Pump in use 24 hours (P3 & P4)
- Canopy light fitting in use 24 hours
- Pump in use only between 07:00 and 22:00 (P1 & P2)
- Canopy light fitting in use only between 07:00 and 22:00

24 HOUR OPERATION COMPLIANCE:

- External lighting restricted as Bever Innovations Report 31/08/2017
- Quiet signs at night time operations - night pay and pumps
- Between night time hours 22:00 - 07:00 hrs:
 - All retail sales through night pay window
 - No deliveries
 - No use of pump P1 & P2
 - No use of air/water/vacuum/jet wash between 19:00 - 07:00

PLANNING APPLICATION
FS204 LEANDER 2022

CLIENT **mfg**
motor fuel group

PROJECT TEMPORARY 24 HOURS OPERATION OF PETROL FILLING STATION

ADDRESS
LEANDER SERVICE STATION
182-184 HENLEY ROAD
READING
BERKSHIRE RG4 5LN

TITLE
LOCATION AND 24HR FORECOURT PLAN

SCALE	As Noted @ A3	JOB NO	22932
DRAWN	AR	DWG NO	PA01a
DATE	07/06/2022	REVISION	PE
CHECKED		DATE	20/06/2022

RETAIL ROADSIDE DESIGN AND ARCHITECTURE
81a House
Birmingham Road
Stafford upon Avon
CV31 0AQ
H44631789 414202
enquiries@adcockassociates.co.uk

ADCOCK ASSOCIATES