



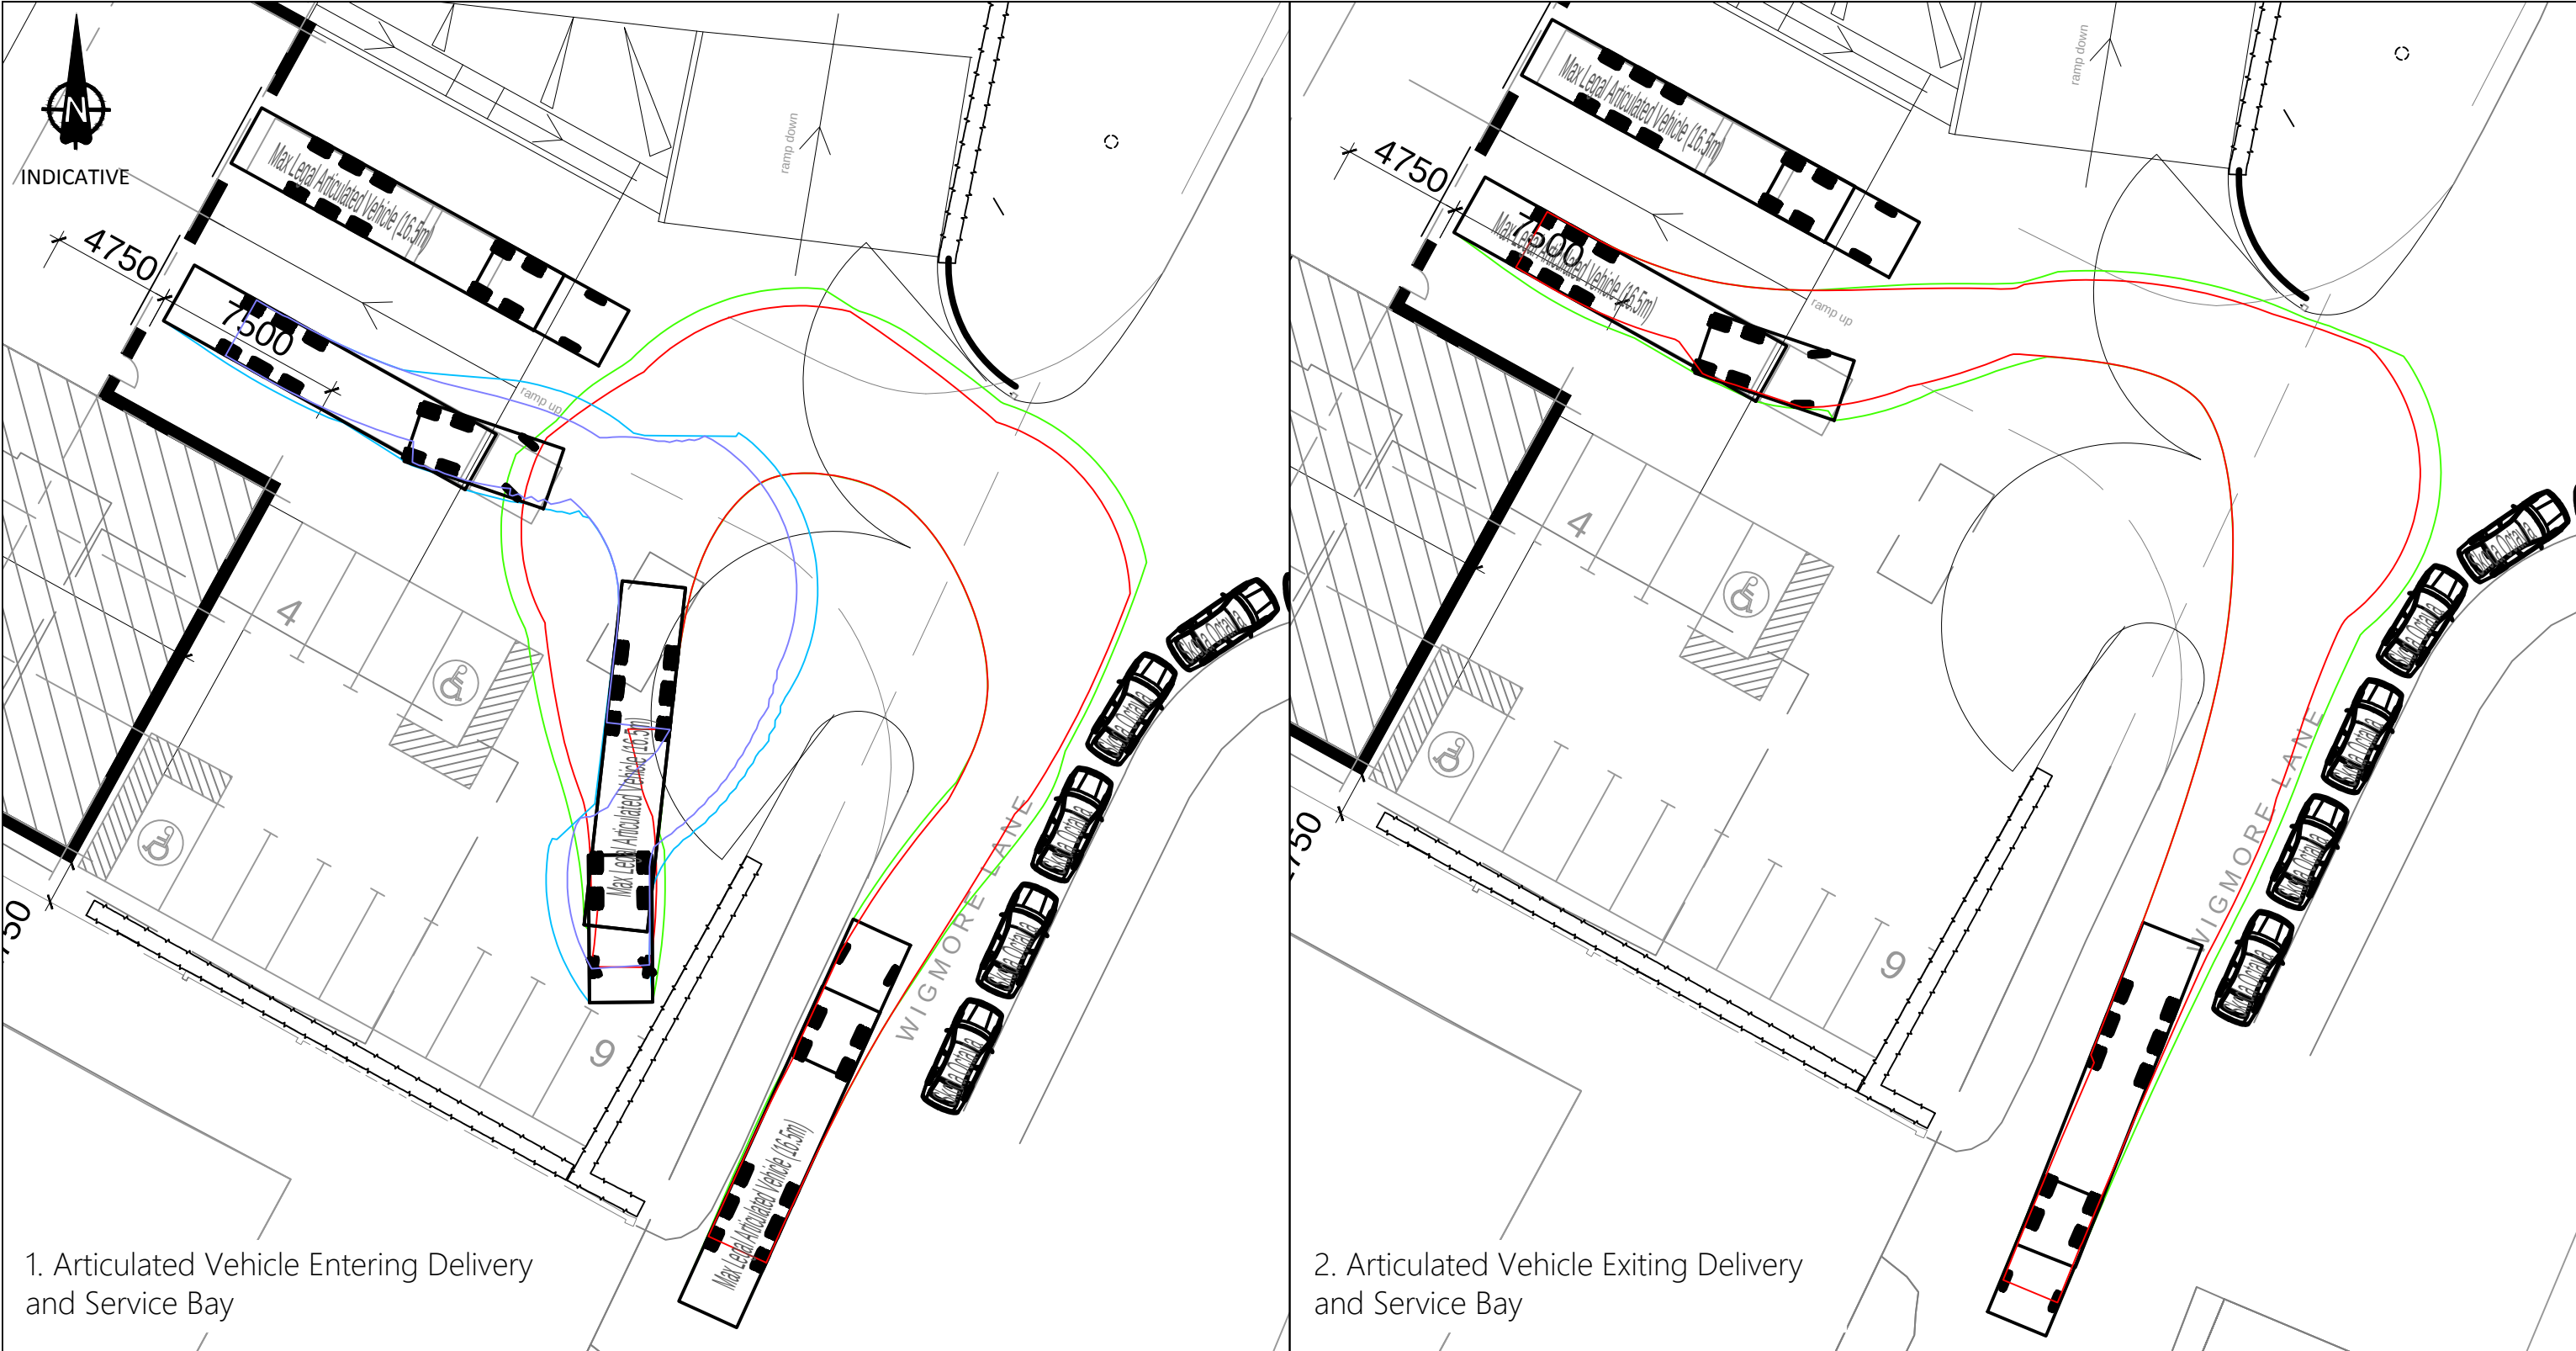

1. Articulated Vehicle Entering Delivery and Service Bay

2. Articulated Vehicle Exiting Delivery and Service Bay

- Notes
- Do not scale from this drawing. All dimensions shown are in metres unless noted otherwise.
 - This drawing has been based upon layout proposals provided by KE Architecture and Milestone Transport Planning cannot be held responsible for any discrepancies which may arise because of it.

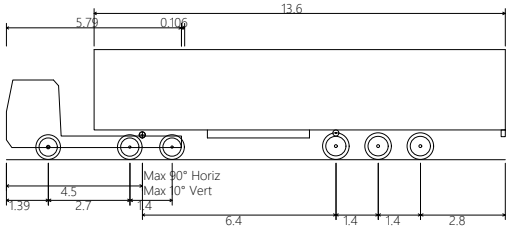

Max Legal Articulated Vehicle (16.5m)	16.500m
Overall Length	2.500m
Overall Width	3.632m
Overall Body Height	0.396m
Min Body Ground Clearance	2.500m
Max Track Width	6.00s
Lock to Lock Time	6.870m
Kerb to Kerb Turning Radius	

Drawing Revisions				
Rev:	Drm:	Date:	Details	Chk:
-	CD	05/10/2018	New drawing	TG
A	JM	22/03/2019	New site layout	TG
B	JM	28/03/2019	New site layout	TG
C	ZM	30/05/2019	Revised vehicle tracking	TG

Client
SHP Opportunity Fund
General Partner Ltd

Project
Stadium Way, Reading

Title
Swept-Path Analysis - Max
Legal Articulated Vehicle

MILESTONE
TRANSPORT PLANNING
Abbey House, 282 Farnborough Rd, Farnborough, Hants GU14 7NA
Tel: 01483 397888
Gateshead IBC, Mulgrave Terrace, Gateshead, NE8 1AN
Tel: 0191 338 7220

Drawing Number:
18132/TA/TK03
Scale:
1:250 @ A3
Revision:
C