



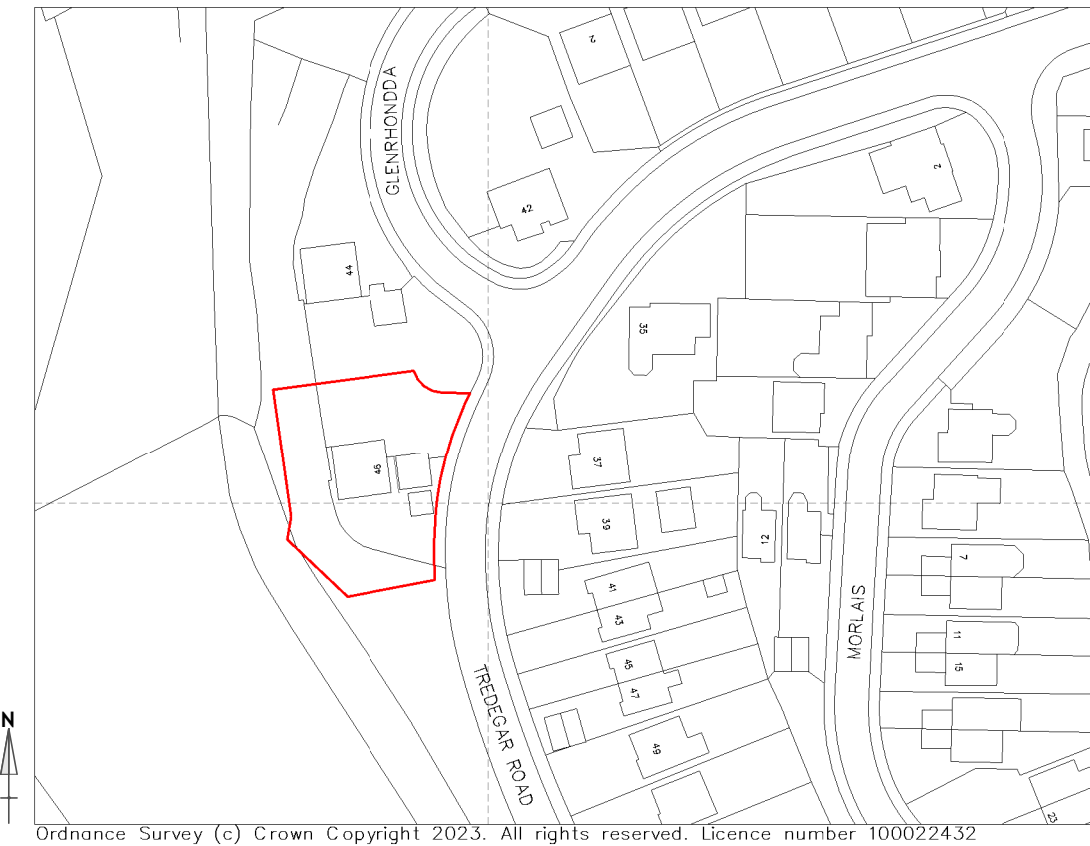

Existing Location Plan

Location | RF-RDG | Scale 1 : 1250

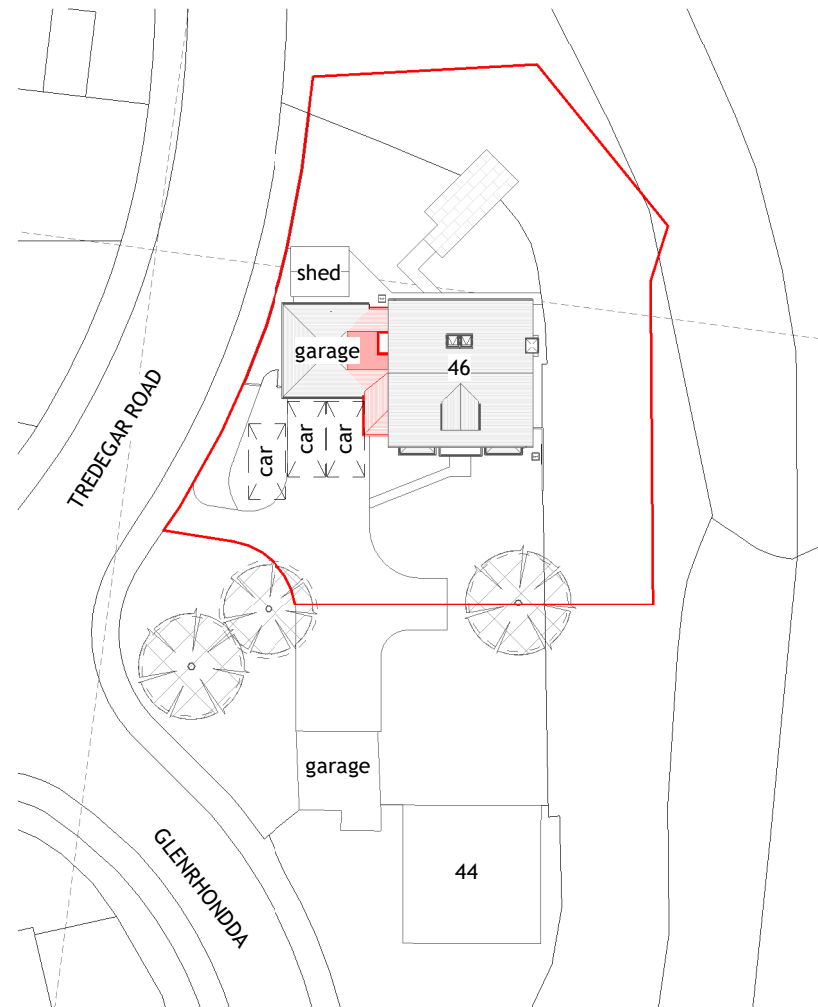

Proposed Site Level Plan

General Arrangement | RF-RDG | Scale 1 : 500

Sheet Notes

- the drawing is copyright protected and may not be used, reproduced or relied upon by any third party except as explicitly agreed by MAPL
- all dimensions are in millimetres unless noted otherwise
- all measurements must be obtained from stated dimensions only and not be scaled off except for Local Authority Planning application purposes
- all drawings must be read in conjunction with all other project drawings and any discrepancies reported immediately for clarification
- full schedules, specification notes and legends are located on drawings numbered '900' to '999' (900 series)

A	06.06.2023	FM	Boundary line amended
0	15.05.2023	FM	First issue
Rev	Date	By	Description

m michael aubrey
a partnership
• 0118 962 9666 • www.mapl.co.uk

Client

Mr. & Mrs. Kelly

Project Address

46 Tredegar Road,
Emmer Green, Reading,
Berkshire. RG4 8QF

Project Description

Side Return Extension

Sheet Title

Plans - Location & Site

Sheet Ref.	MAP-C4622-001	Rev.	A
Project Ref.	C4622	Date	06.06.2023
Drawn by	JMR	Checked by	CB
Scale	As indicated	Sheet Size	A3