



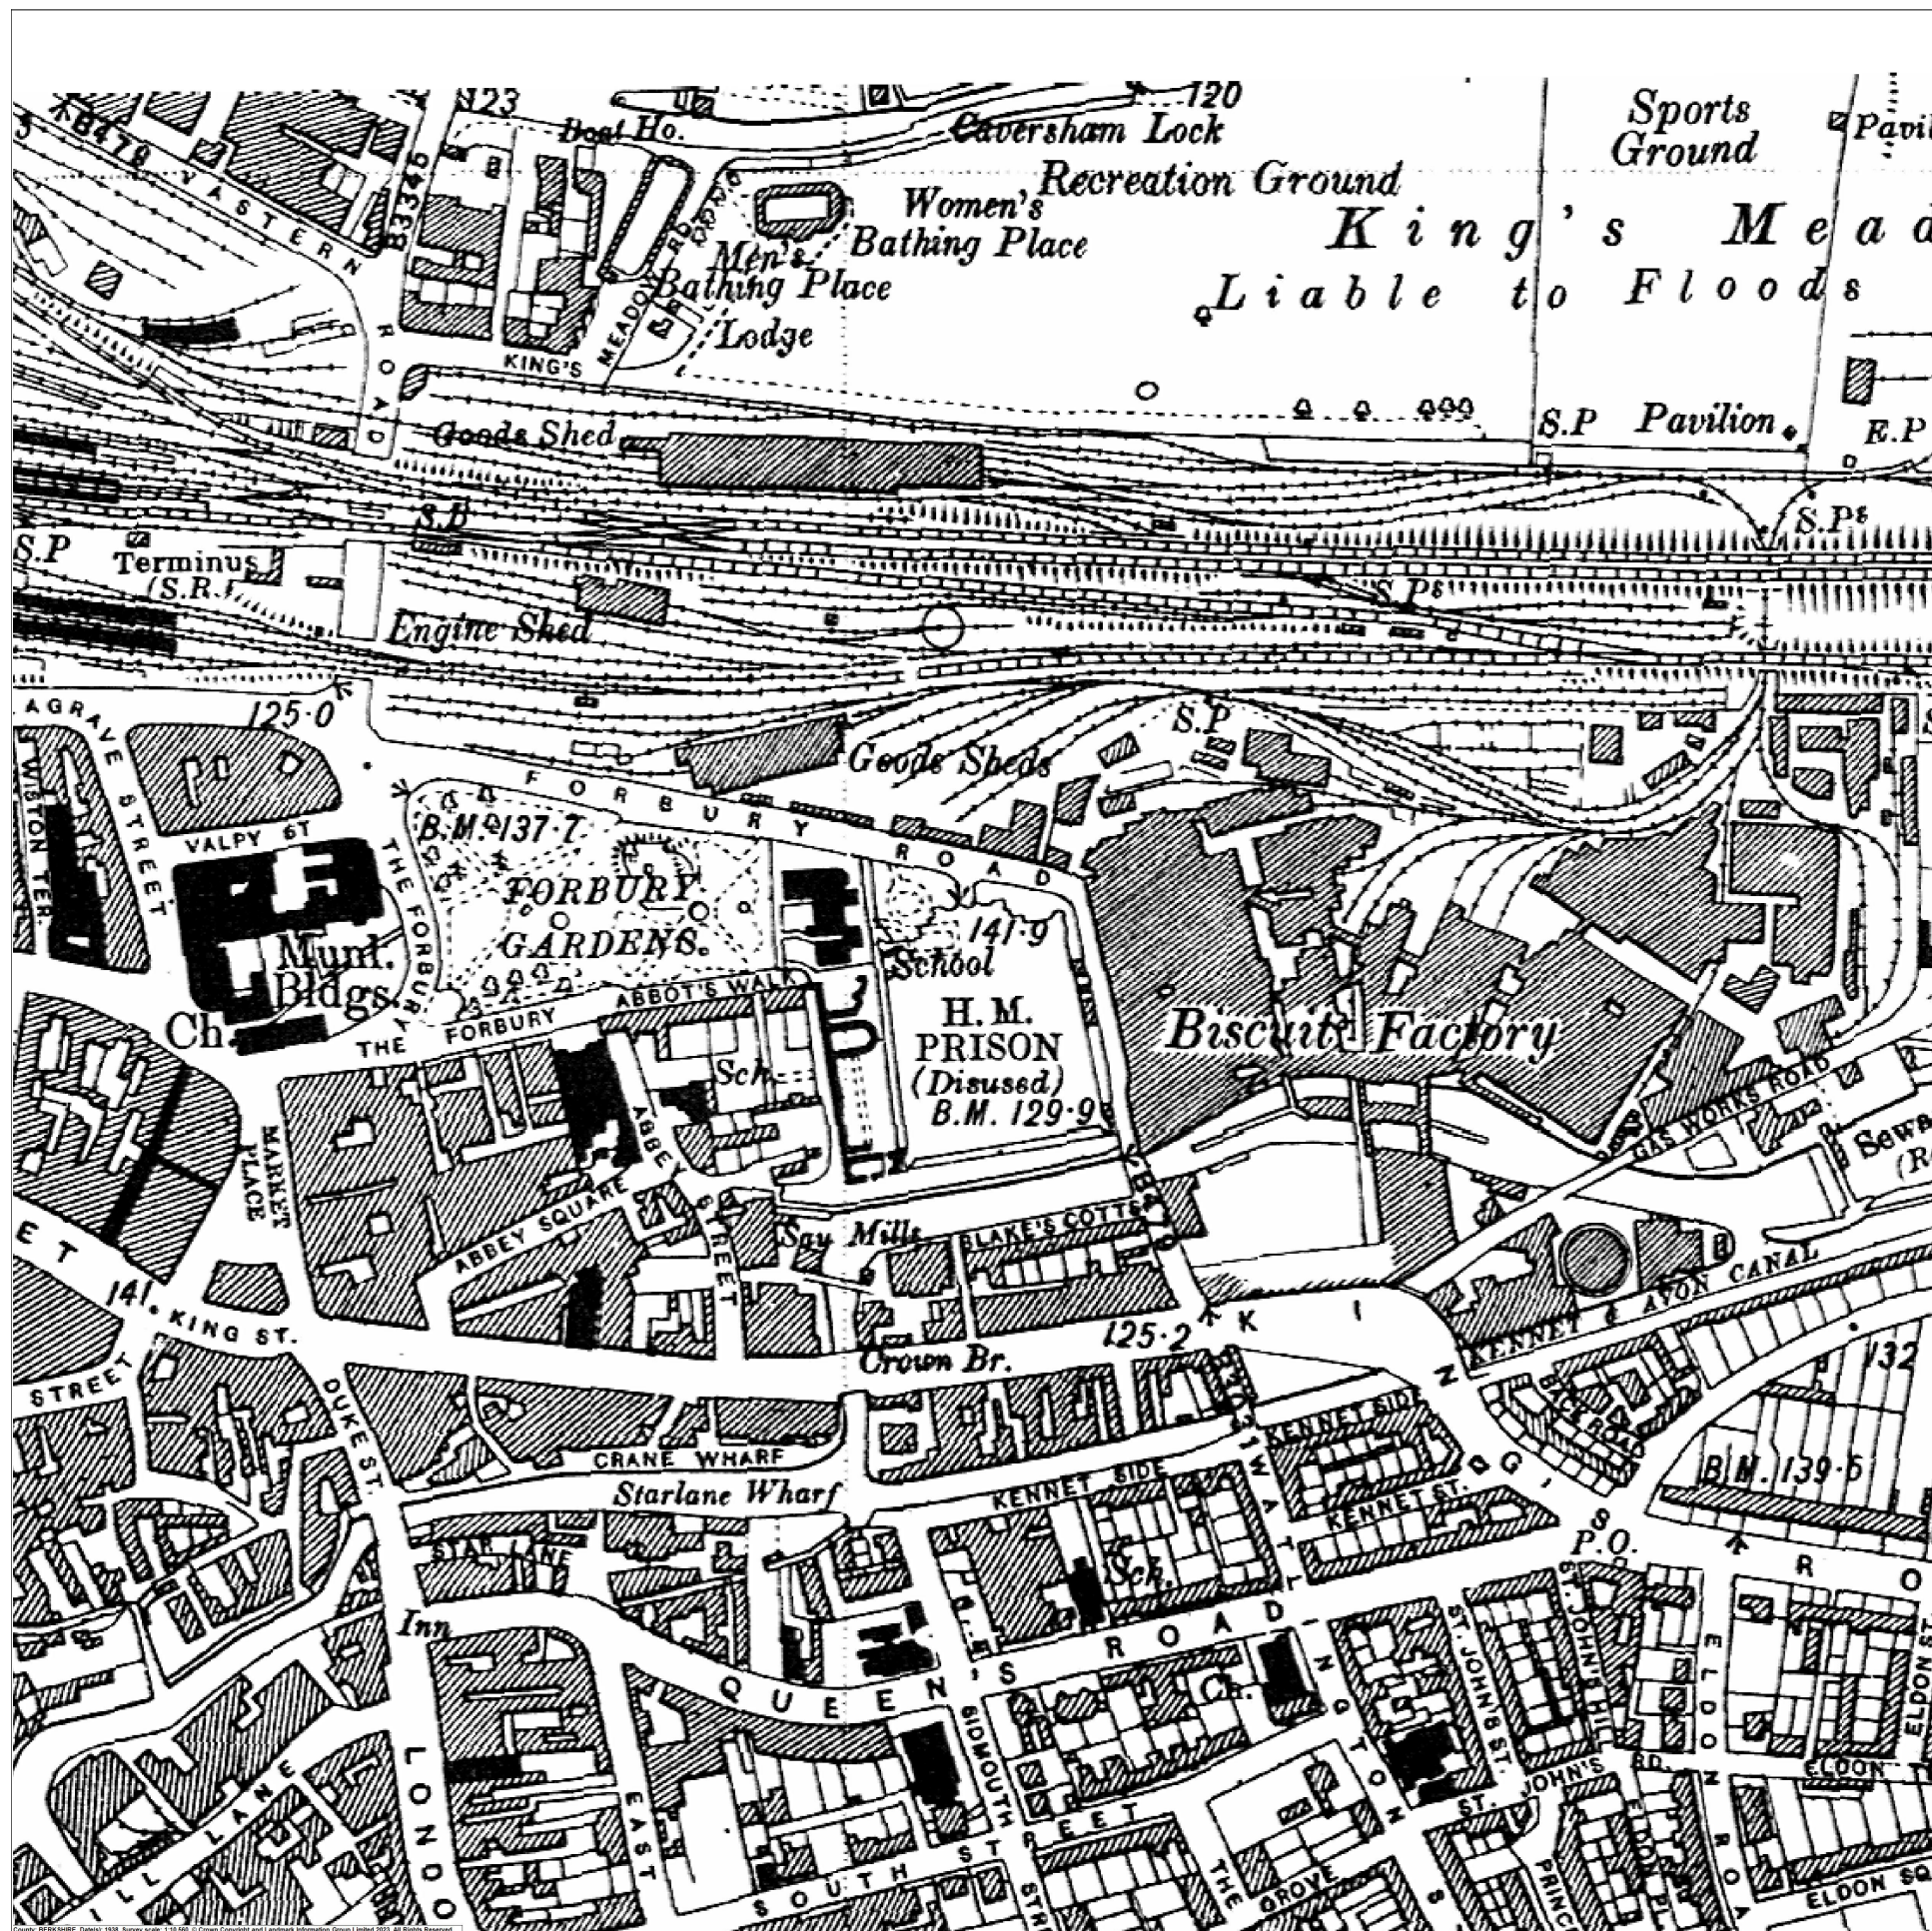

Landmark
 INFORMATION GROUP

Landmark Historical Map
 County: BERKSHIRE
 Published Date(s): 1938
 Originally plotted at: 1:10,560

Appendix J.5 Historic Plan of Reading Gaol

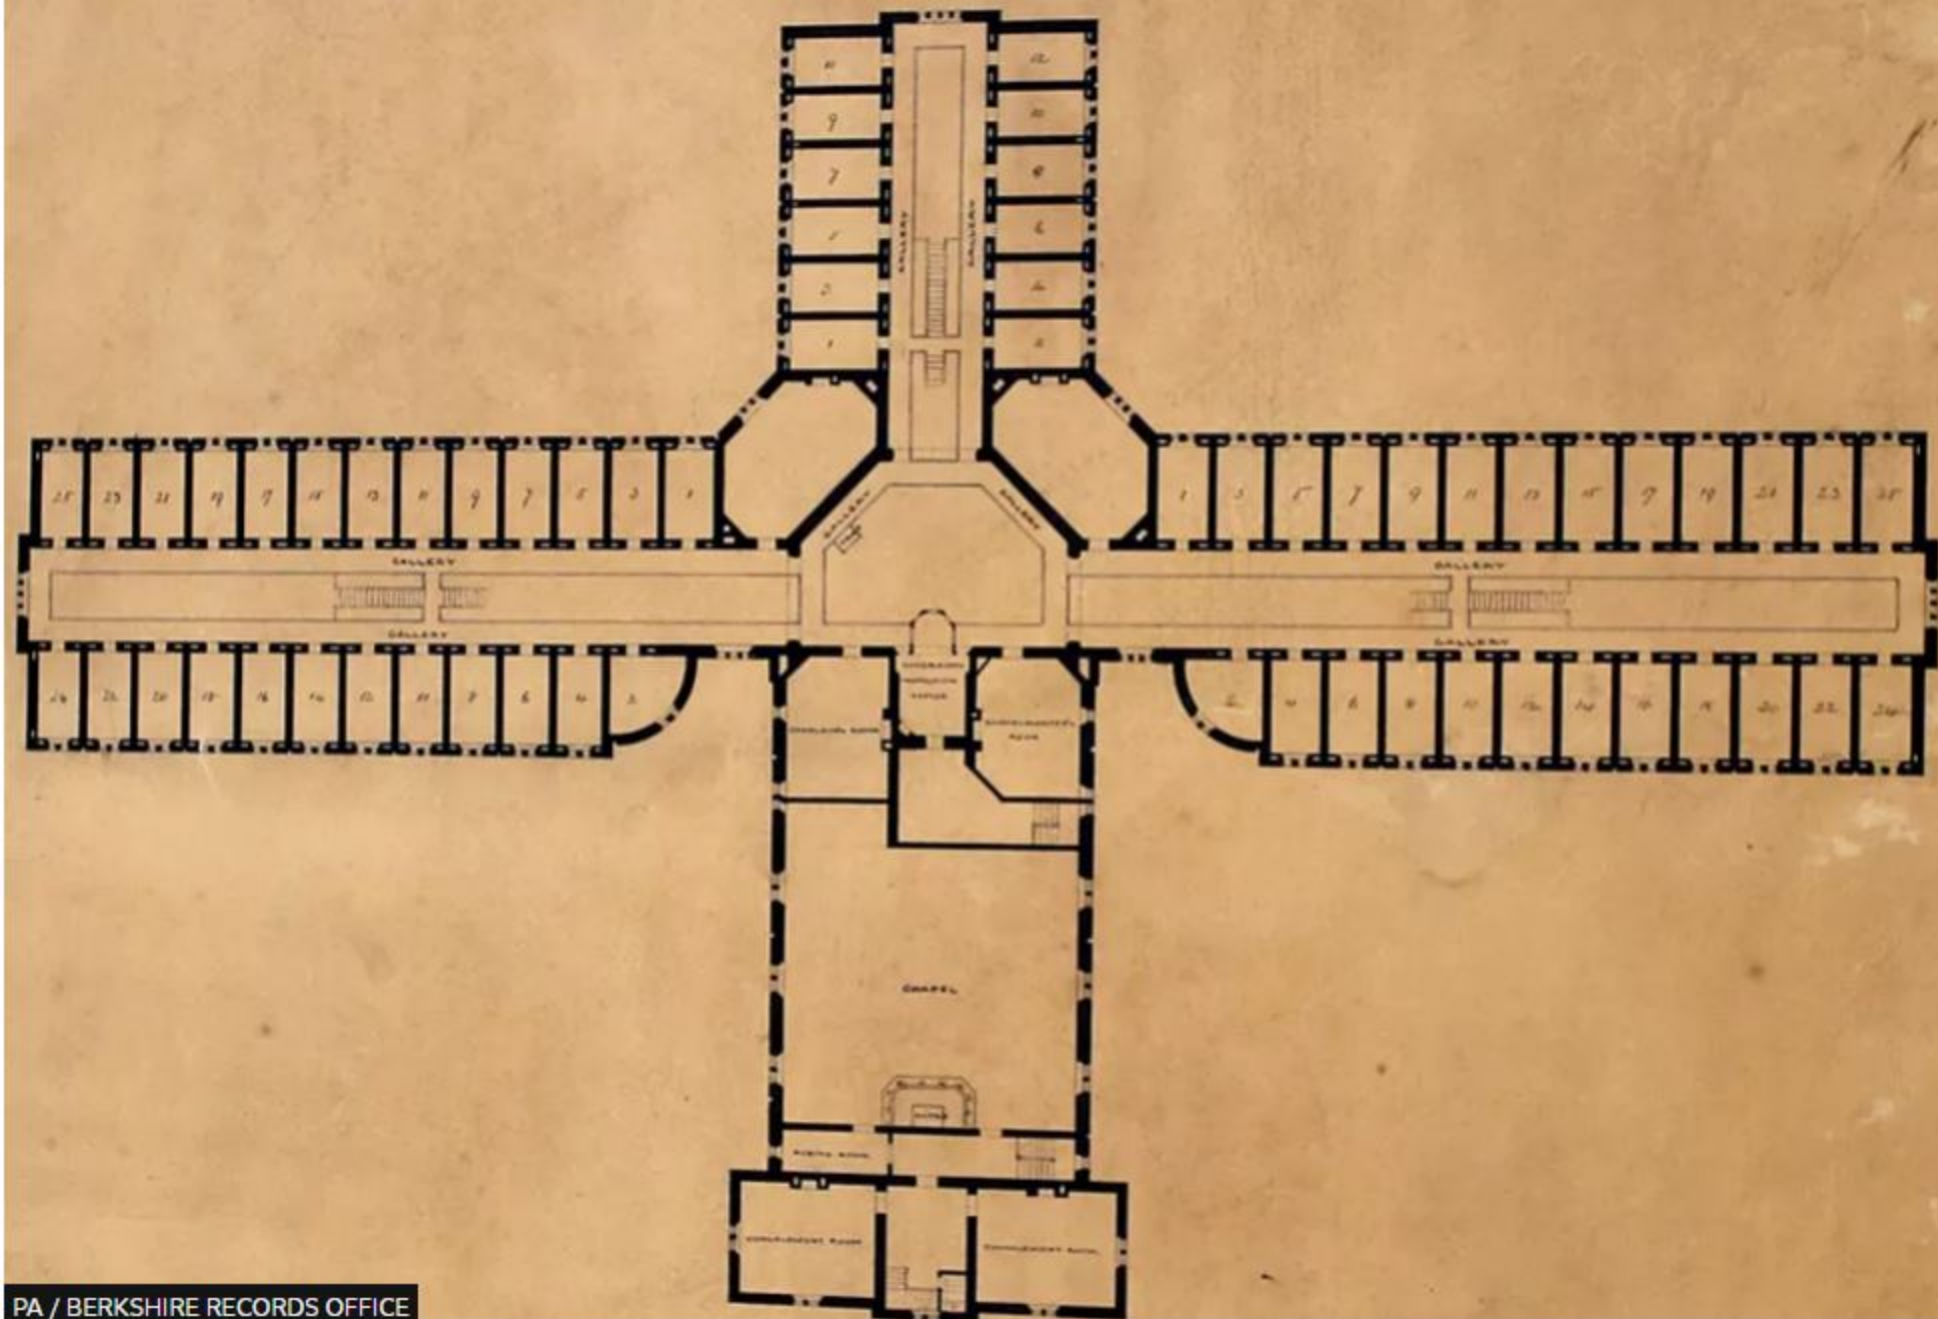

Appendix K.1 Drawings of existing, proposed and surrounding buildings



Appendix K.1

Drawings of the existing, proposed and surrounding buildings



Sources of information

Cloud 10 Ltd
0659 Forbury Retail Park Reading 13-09-21.dwg
Received 13/09/2021

Squire & Partners
18111-SQP-ZZ-05-DR-A-PL00013.dwg
Received 23/02/2023

EB7 Ltd
Site Photographs
Ordnance Survey

Key:



Existing

NORTH




Project Forbury Retail Park
Reading

Title Existing Condition
Plan View

Drawn	DC	Checked	AP
-------	----	---------	----

Date	16/02/2023	Project	4142
------	------------	---------	------

Rel no.	Prefix	Page no.
04	DS01	01

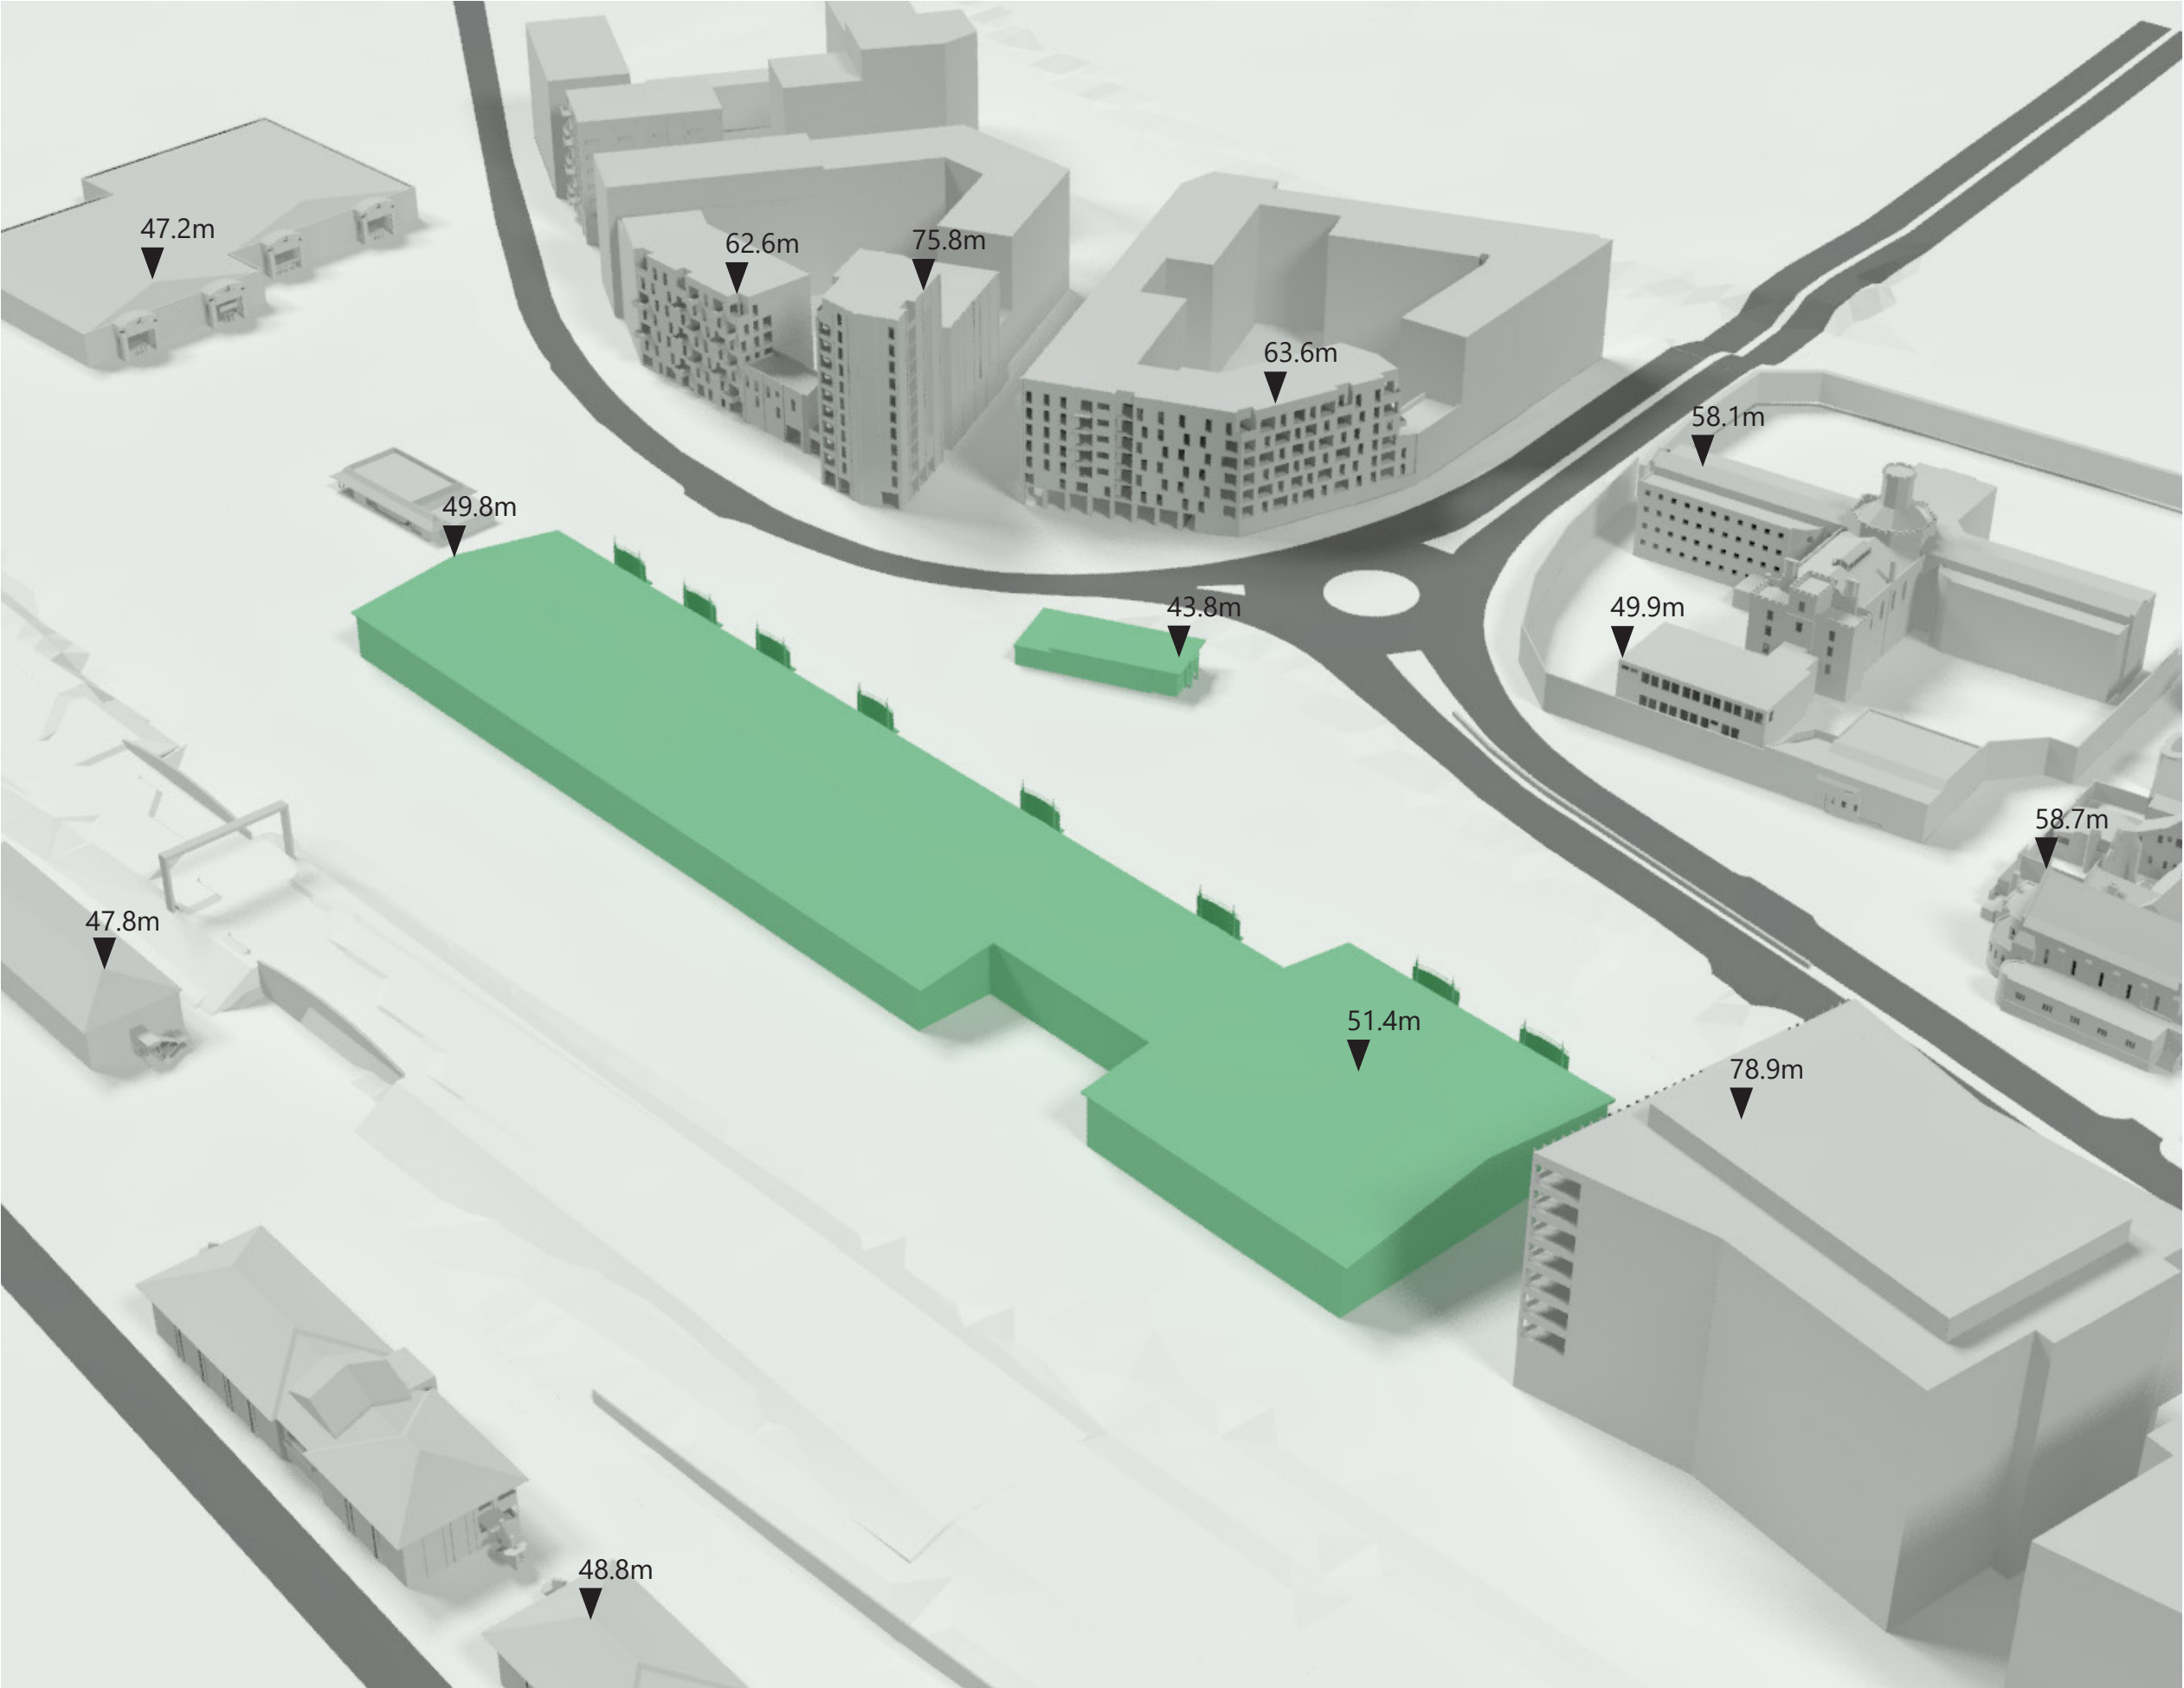

Sources of information

Cloud 10 Ltd
0659 Forbury Retail Park Reading 13-09-21.dwg
Received 13/09/2021

Squire & Partners
18111-SQP-ZZ-05-DR-A-PL00013.dwg
Received 23/02/2023

EB7 Ltd
Site Photographs
Ordnance Survey

Key:

 Existing

Project Forbury Retail Park
Reading

Title Existing Condition
3D View

Drawn DC Checked AP

Date 16/02/2023 Project 4142

Rel no. 04 Prefix DS01 Page no. 02



Maximum Parameter Massing