



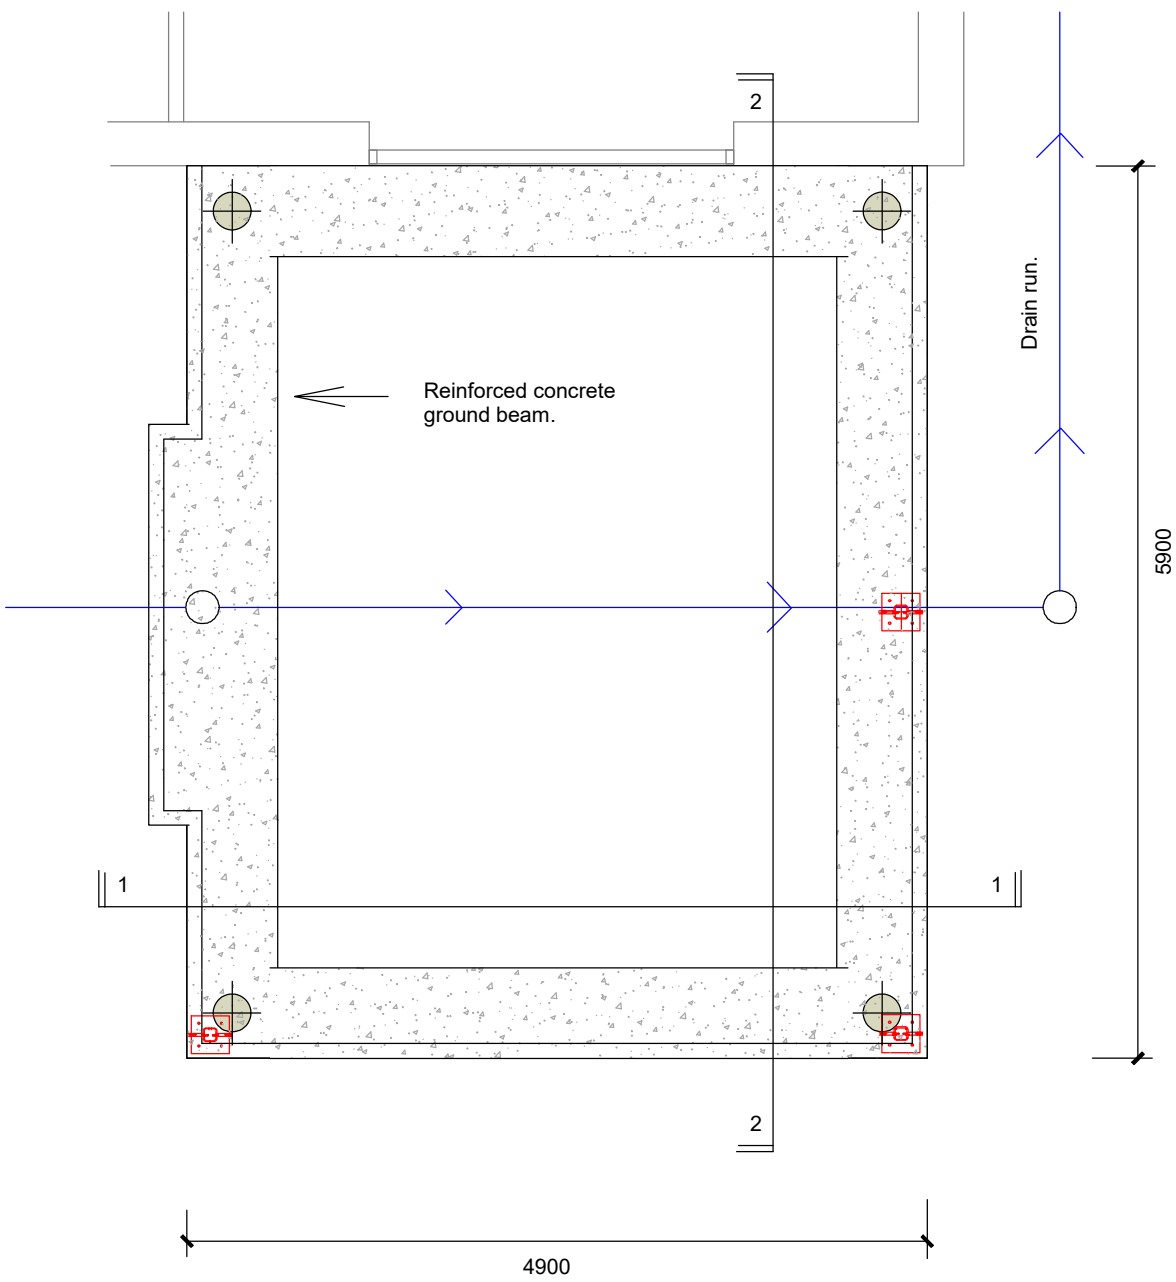


EXTENSION RAFT FOUNDATION SCHEME
SCALE 1:50

PILE LENGTH - 4m min.
PILE SWL - 160Kn
PILE DIAMETER - 250mm (assumed)
No OF PILES - 4 min.

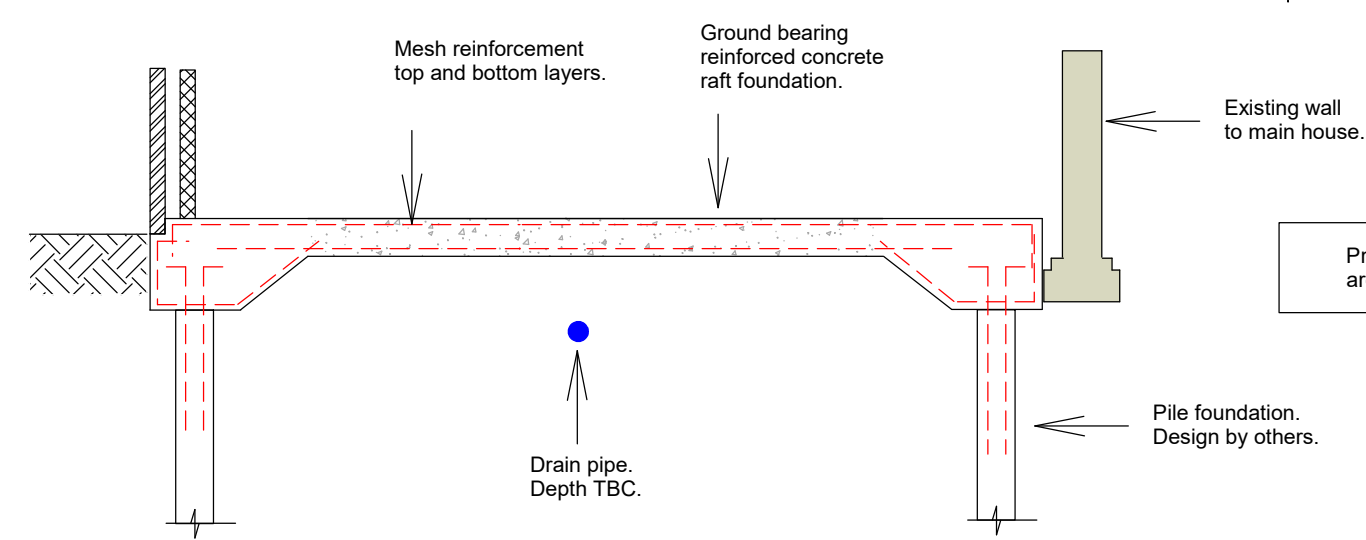

SECTION 2 - 2
SCALE 1:50

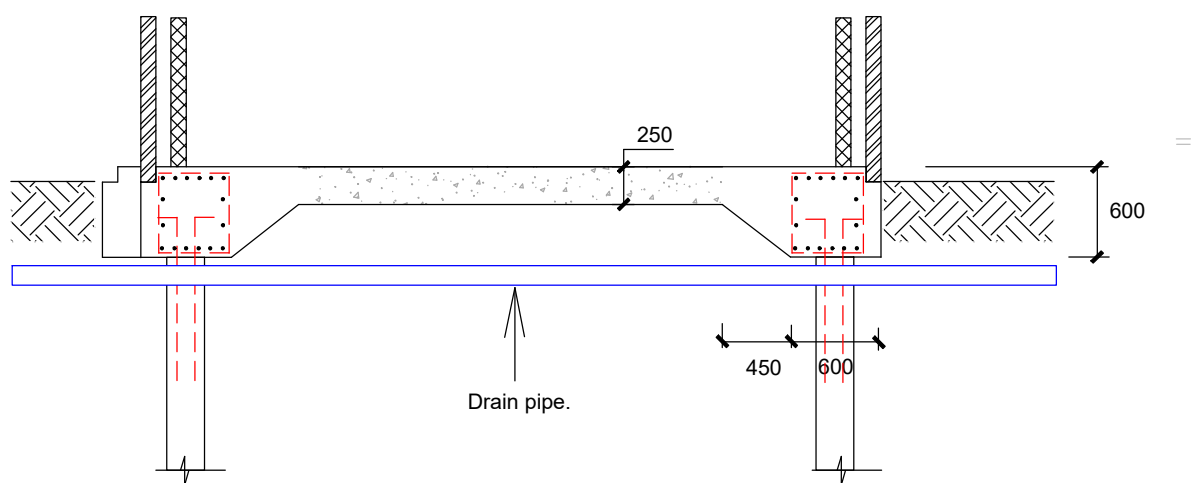

SECTION 1 - 1
SCALE 1:50

NOTES:
Do not scale from this drawing.
The contractor is responsible for verifying all site dimensions before commencing any work.
All dimensions in mm unless otherwise noted.
Setting out levels to be confirmed on site.
All dimensions and levels to be confirmed by the Architect.
This drawing is to be read in conjunction with the relevant Architect's details.

Preliminary Issue drawings marked "P"
are NOT for construction

P0	14/11/23	Preliminary Issue
Rev.	Date	Description

This drawing is subject to copyright.

Job No.:
13744

Size: A3	Drawn: NWT	Scale: As Shown
Rev.: P0	GA /01	Date: 14/11/2023

RAFT FOUNDATION

Client:
MR & MRS KENNEDY

PROPOSED

Title:
6 MAPLEDENE, READING RG4



Williamson Taylor
Consulting Structural Engineers

19 Gravel Hill, Croydon CR0 5BG
T: 020 8906 6506, E: nwtaylor@wtce.co.uk, W: www.wtce.info.