


Retrospective Listed building Consent

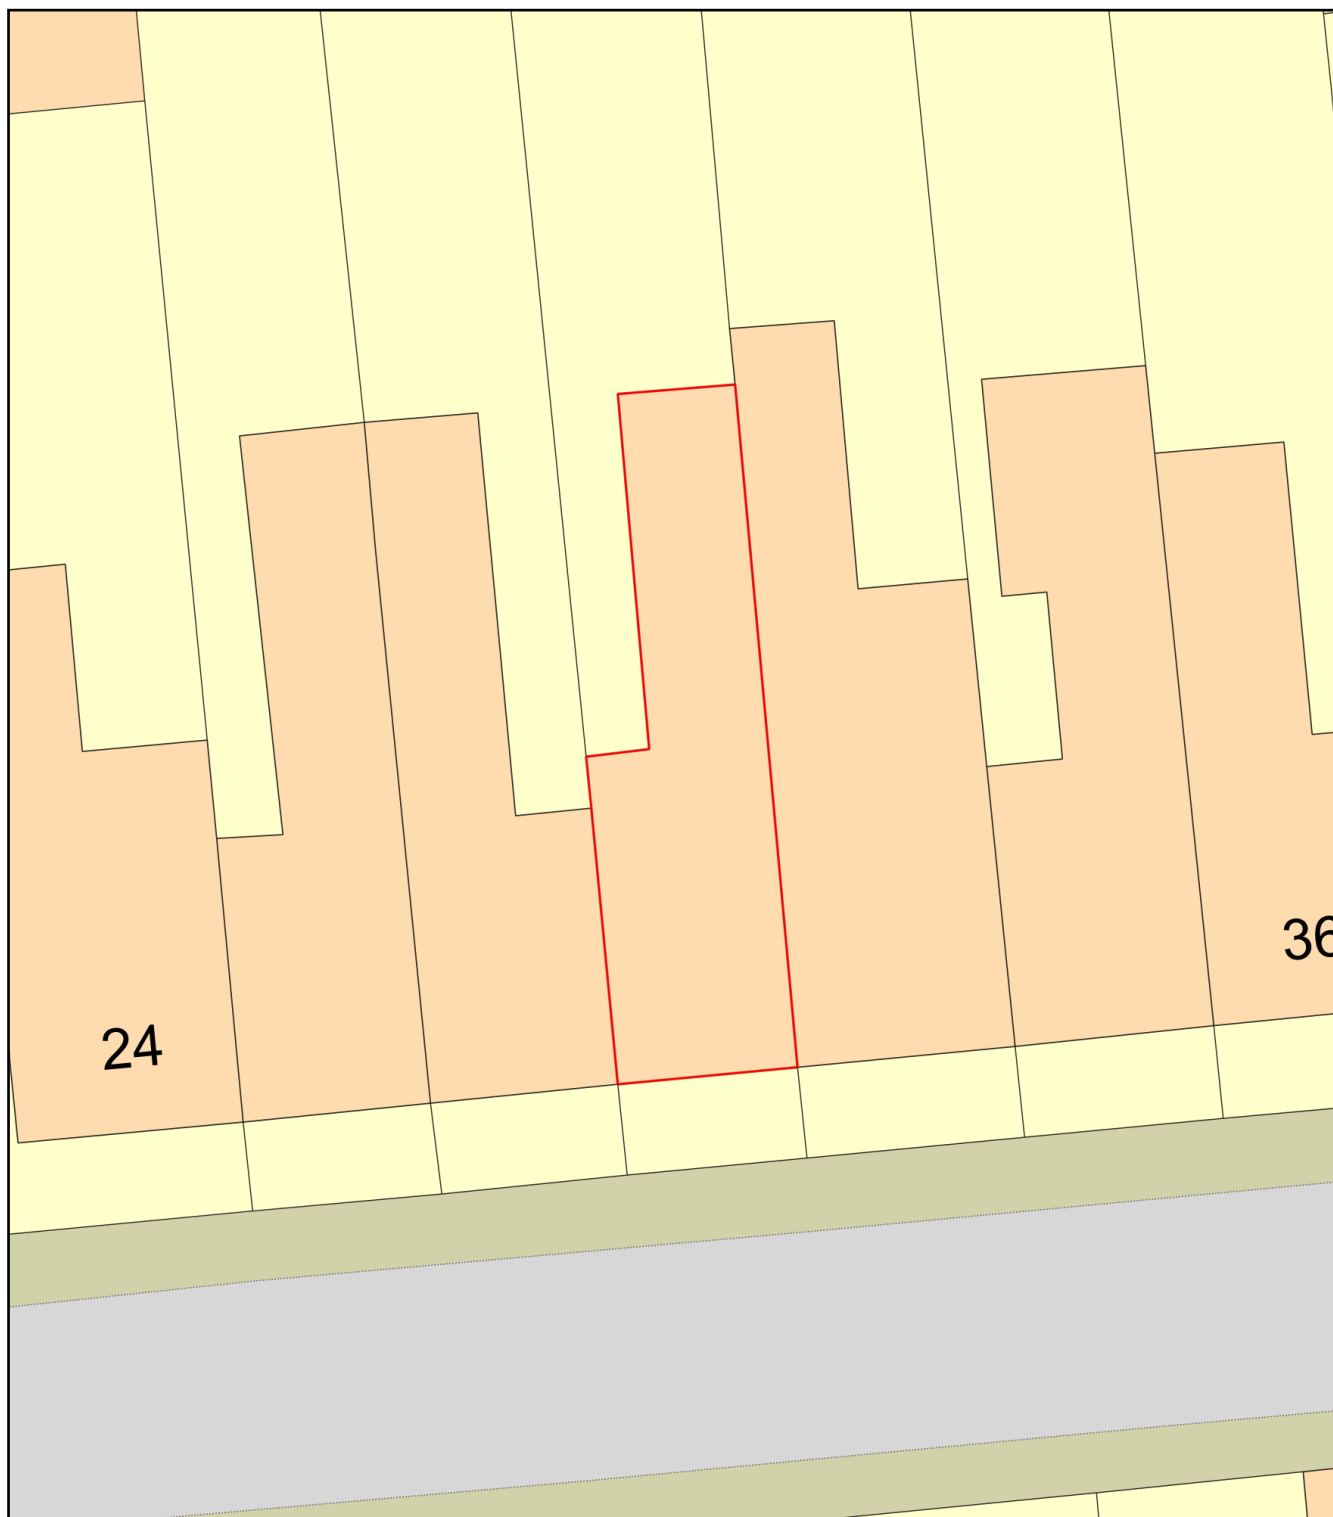

0 10
Metres



Plan Produced for: Martin Townsend

Date Produced: 31 Mar 2023

Plan Reference Number: TQRQM23090163455791

Scale: 1:200 @ A4