


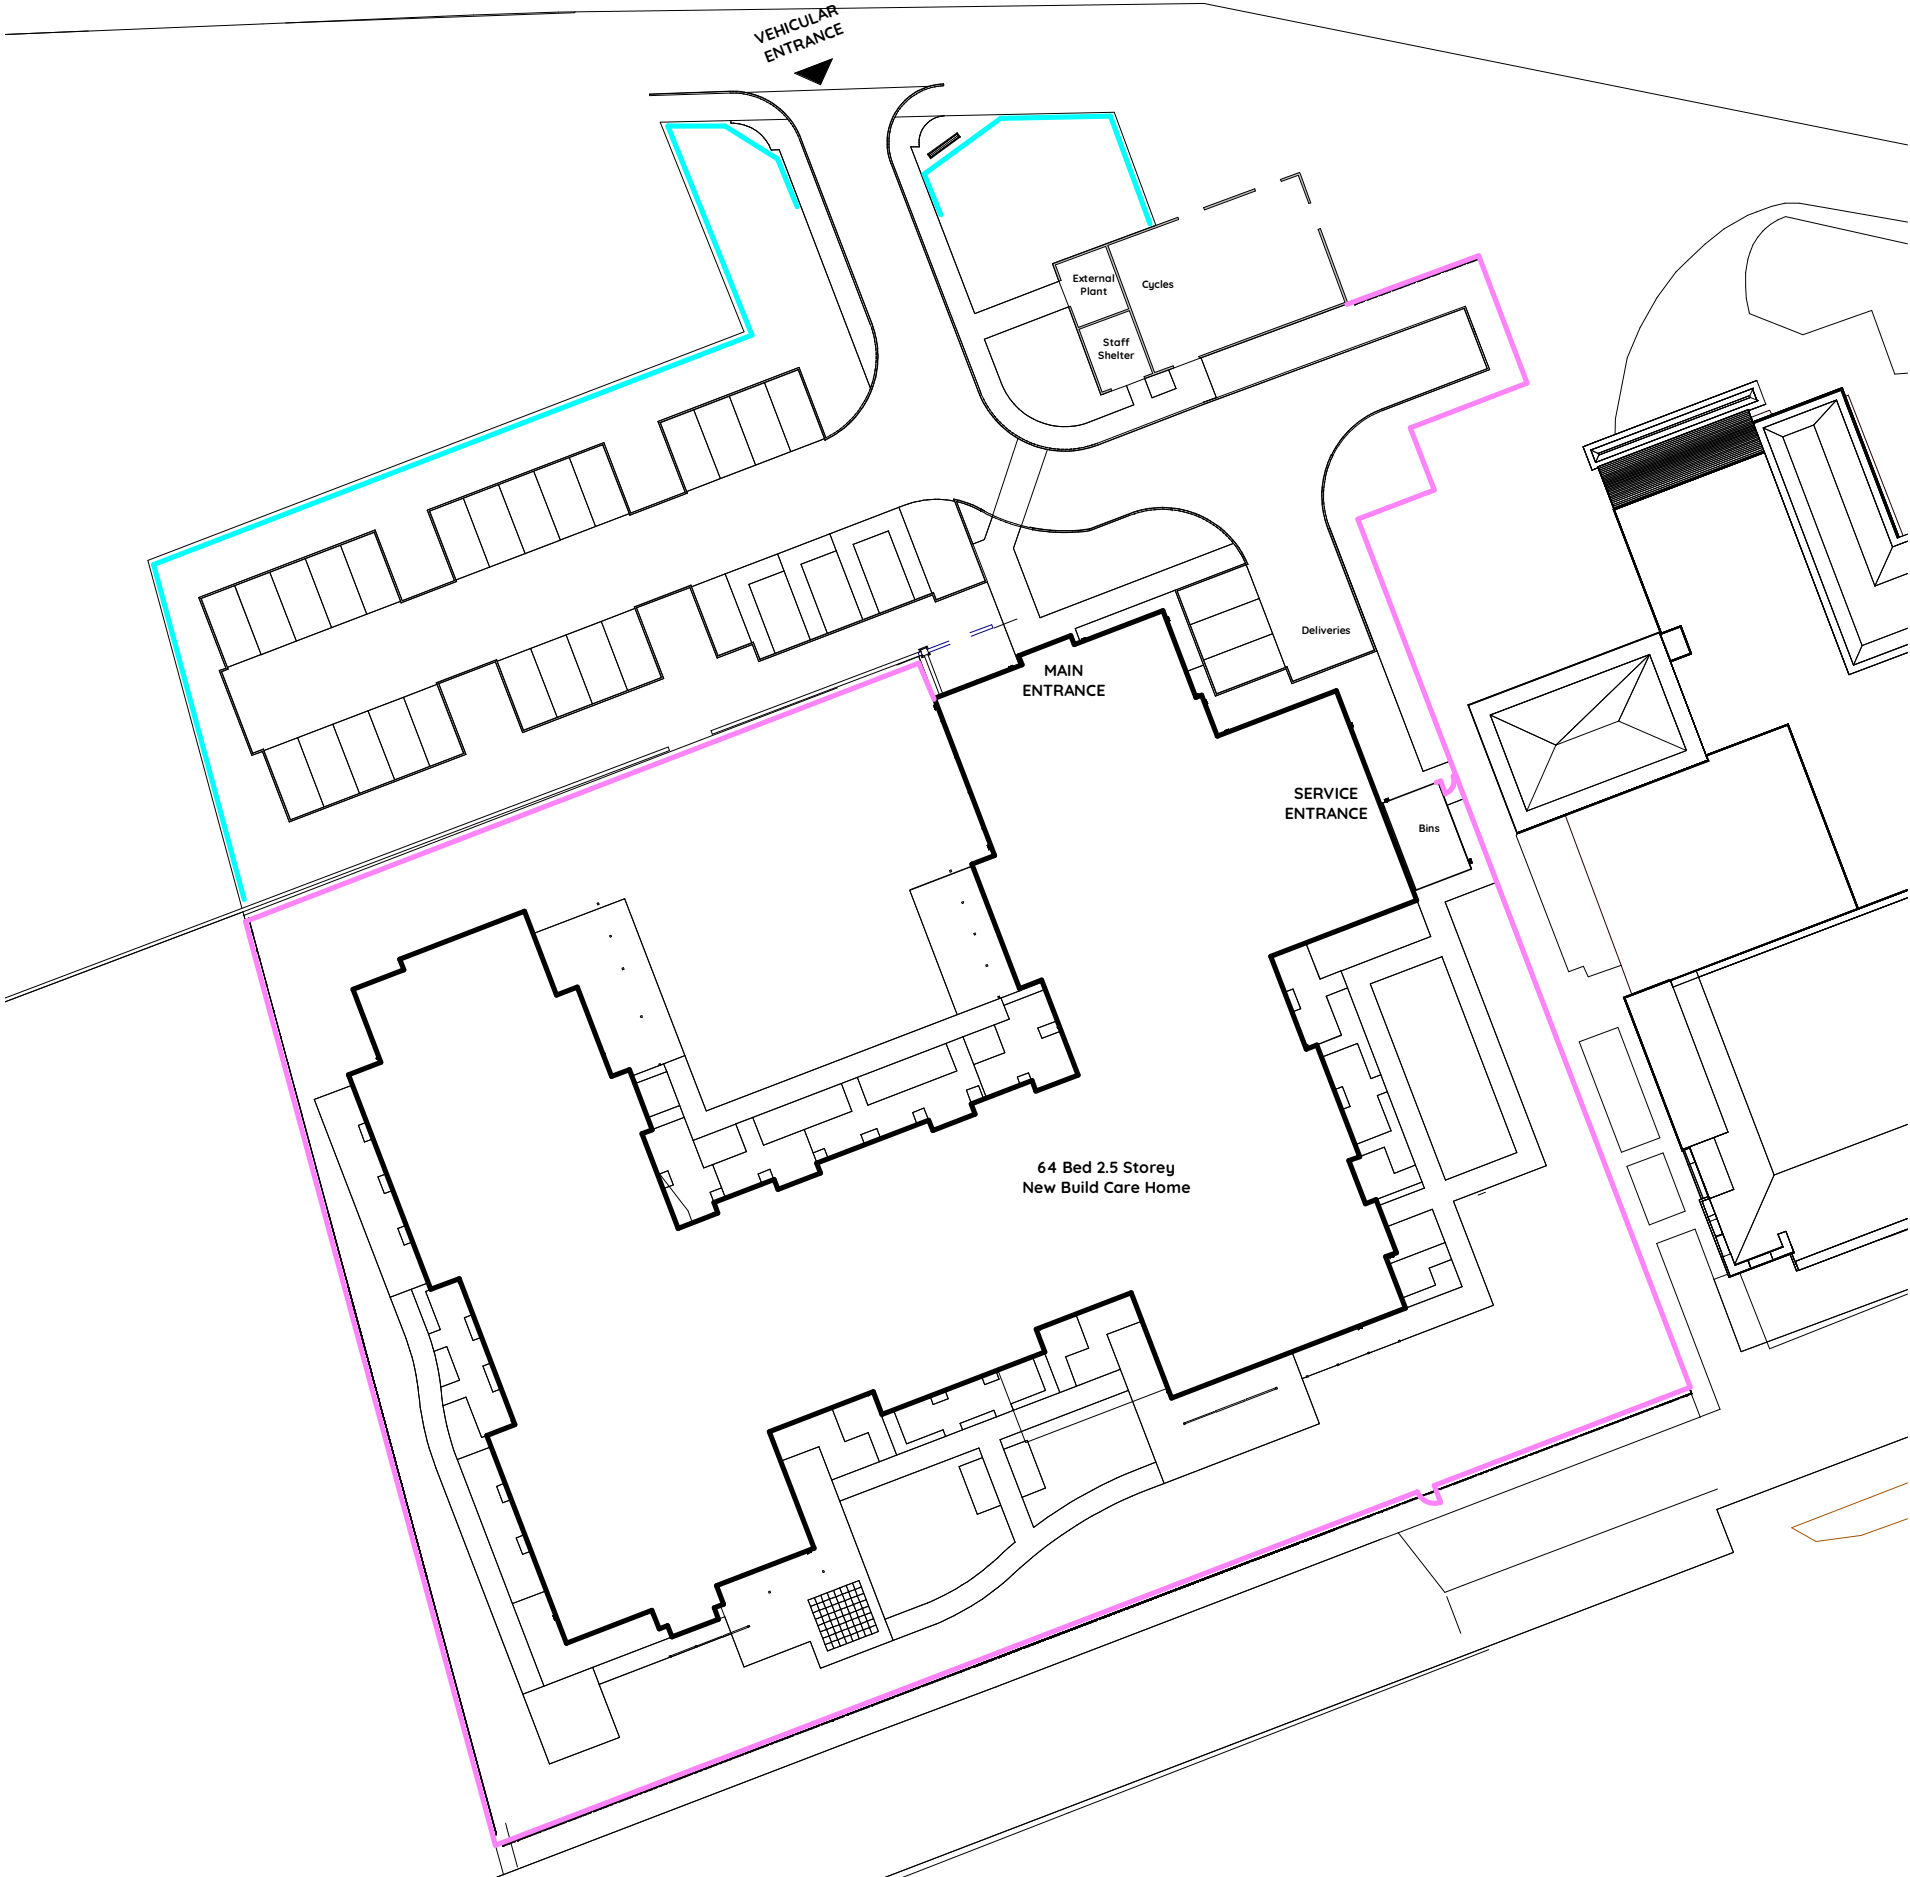

Notes

©This drawing is copyright of Condyl and Lofthouse Ltd. and may not be reproduced in any way without their specific permission.

All dimensions are to be checked on site. Do not scale from this drawing, work to figured dimensions only. Any queries please contact condyl lofthouse architects.

NOTES

1. Drawing subject to design development, detailed site surveys and relevant Statutory Approvals.
2. All levels taken from topographical survey information as provided by Midland Survey Ltd dwg No 26008

Key

-  Proposed Building
-  1.8m hooped top railing
-  1m black railings

PLANNING

F	Boundary treatment updated	SC	09.01.2023
E	Final issue for planning	SC	03.01.2023
D	Planning Issue	SC	14.03.2022
C	Updates following client comments	SC	02.03.2022
B	Issued for Planning	SC	24.02.2022
A	Updates following client comments	SC	08.12.2021
*	First Issue		03.12.2021

condyllofthouse
architects

Client
Porthaven

Project
Caversham Park
Reading

Title
Proposed Boundary Plan

Scale	Date	Drawn By
1 : 500@A3	03.12.21	SC

Drawing No	Revision
19-141-115	F

Unit 17 Connect Business Village 24 Derby Road Liverpool L5 9PR	0151 207 4371 info@condyllofthouse.co.uk www.condyllofthouse.co.uk
---	--

PROPOSED BOUNDARY PLAN 1:500