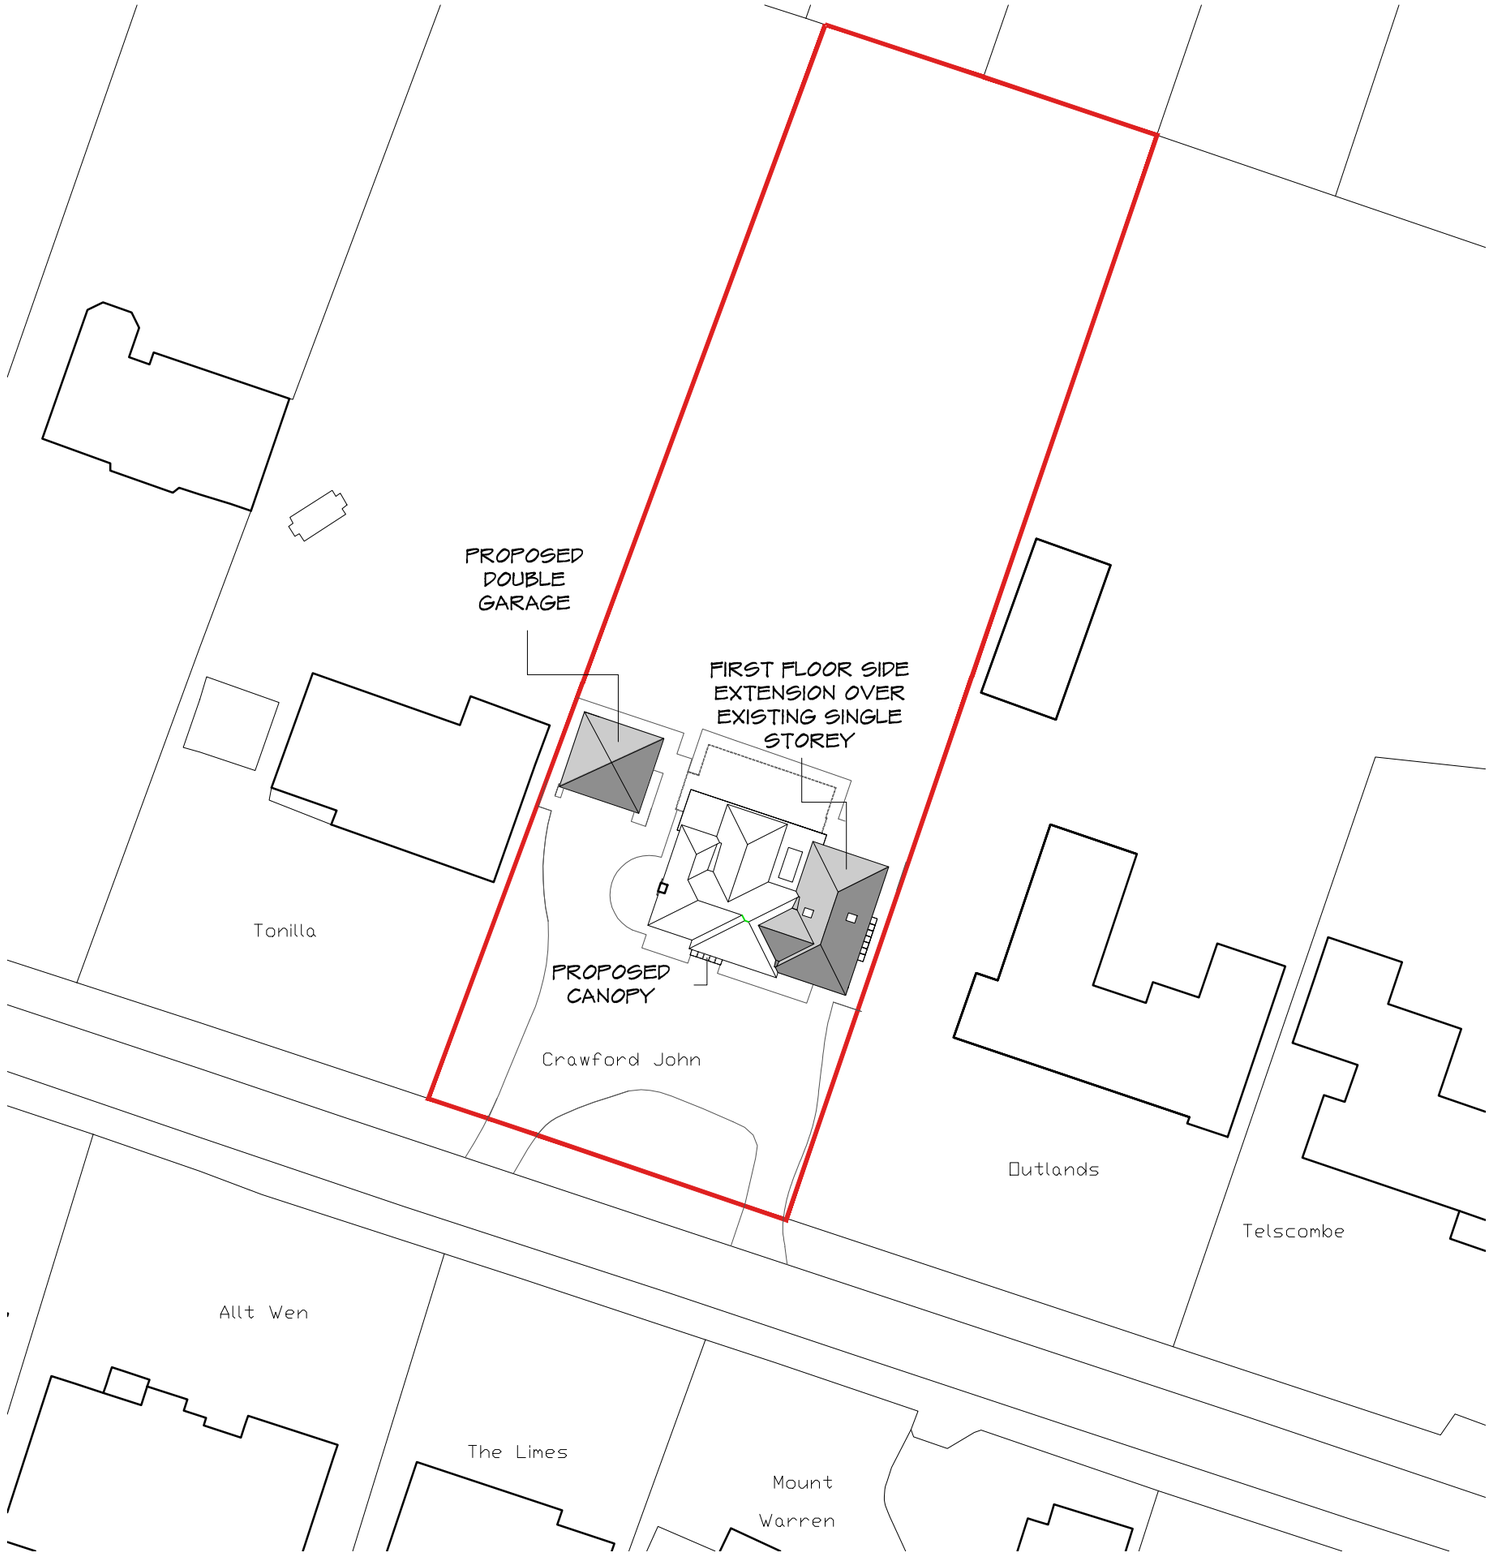

BLOCK PLAN - 1:500

1:500 scale Bar
This Drawing has been produced for printing onto A3 size paper,

0m 2.5m 5m 10m 20m 40m

Ordnance Survey (c) Crown Copyright 2022. All rights reserved. Licence number 100022432

LOCATION PLAN - 1:1250

1:1250 scale Bar
This Drawing has been produced for printing onto A3 size paper,
if printed at any other size please use scale bar for reference

0m 6.2m 12.5m 25m 50m 100m

REV	COMMENTS	DATE
A	Proposed Drawings revised.	15/07/22

SHAUN•TANNER
ARCHITECTURE & PLANNING
www.stlarchitecture.co.uk studio@stlarchitecture.co.uk 0118 989 0808

CLIENT Mr & Mrs J. Okten
PROJECT Crawfordjohn - extension
Upperwarren Avenue, Caversham
DRAWING Block and Location Plan
-
STATUS Planning DATE Nov 2022
SCALE 1:500/1250 @ A3 DRAWN DN CHECKED NO 3818/245 REV C

THIS DRAWING MUST NOT BE SCALED UNLESS ISSUED FOR PLANNING PURPOSES. ALL DIMENSIONS ARE TO BE VERIFIED PRIOR TO SETTING OUT, COMMENCING WORK, OR PRODUCTION OF FABRICATION DRAWINGS. REPORT ANY DISCREPANCIES TO THE SUPERVISING OFFICER IMMEDIATELY. ©