


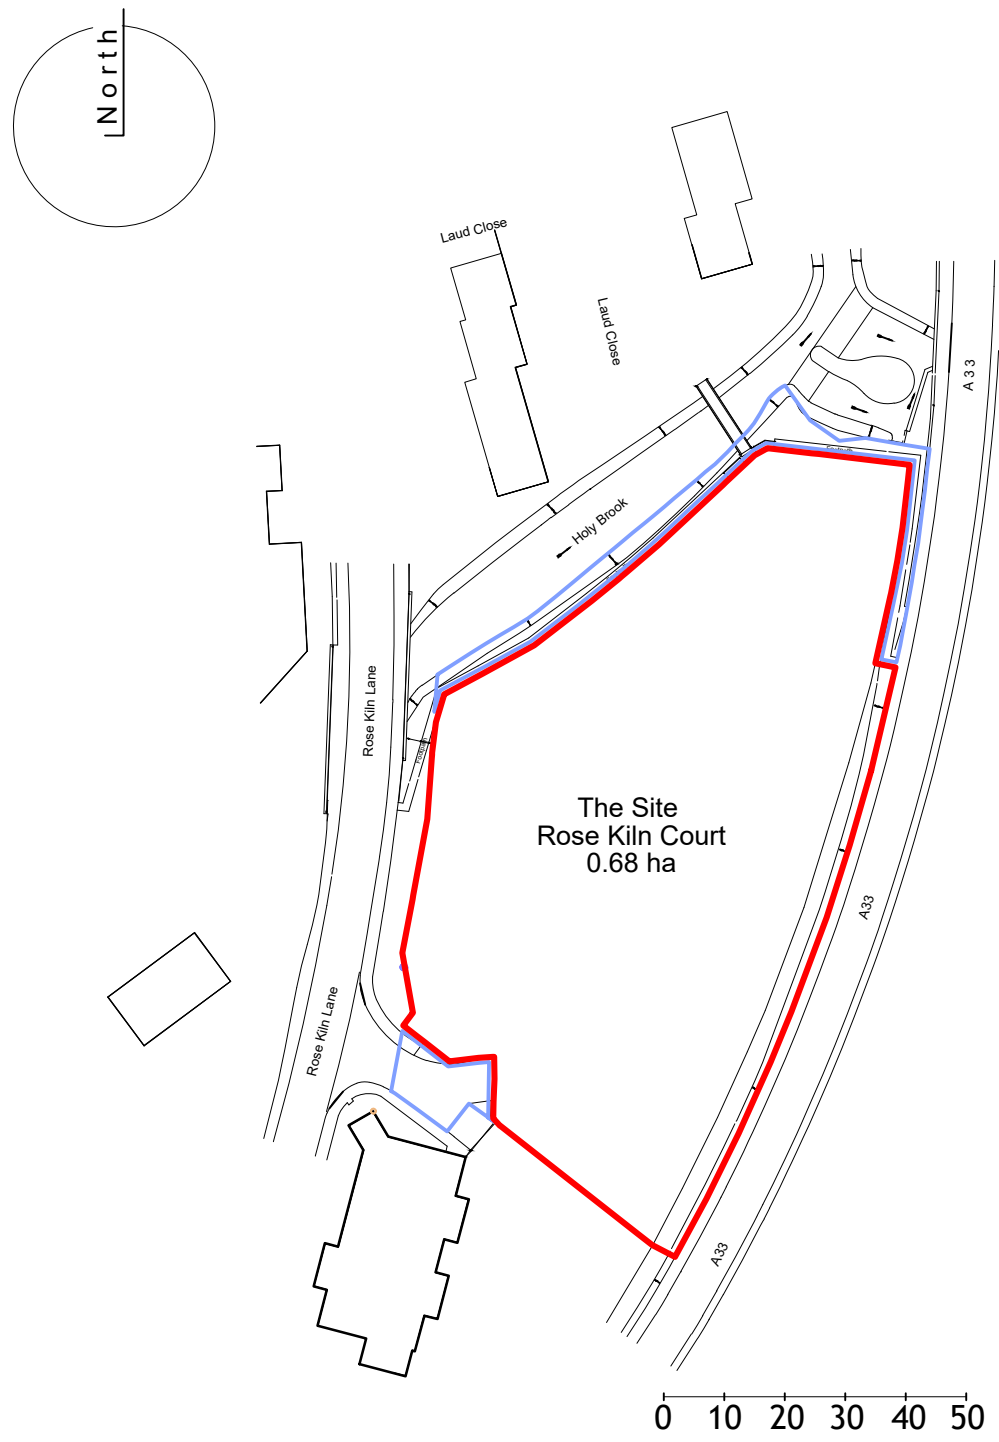

Location Plan 1:1250



EXISTING SITE LAYOUT 1:500

Client:



Project:

Logicor Park Reading
Rose Kiln Court
Reading

Drawing Title:
SITE LOCATION AND EXISTING SITE LAYOUT PLANS

webbgray										Webb Gray Ltd Chartered Architects 75-77 Colmore Row Birmingham B3 2AP t: 0121 616 6030 e: architecture@webbgray.co.uk or www.webbgray.co.uk									
Scale @ A1:										Date:									
1:1250/1:500										MARCH 23									
Job No:										Drafted:									
8758										DLD									
Origin:										Checked:									
WGA										LA									
EX																			
XX																			
DR																			
A																			
001																			
Status:										Revision:									
P																			