


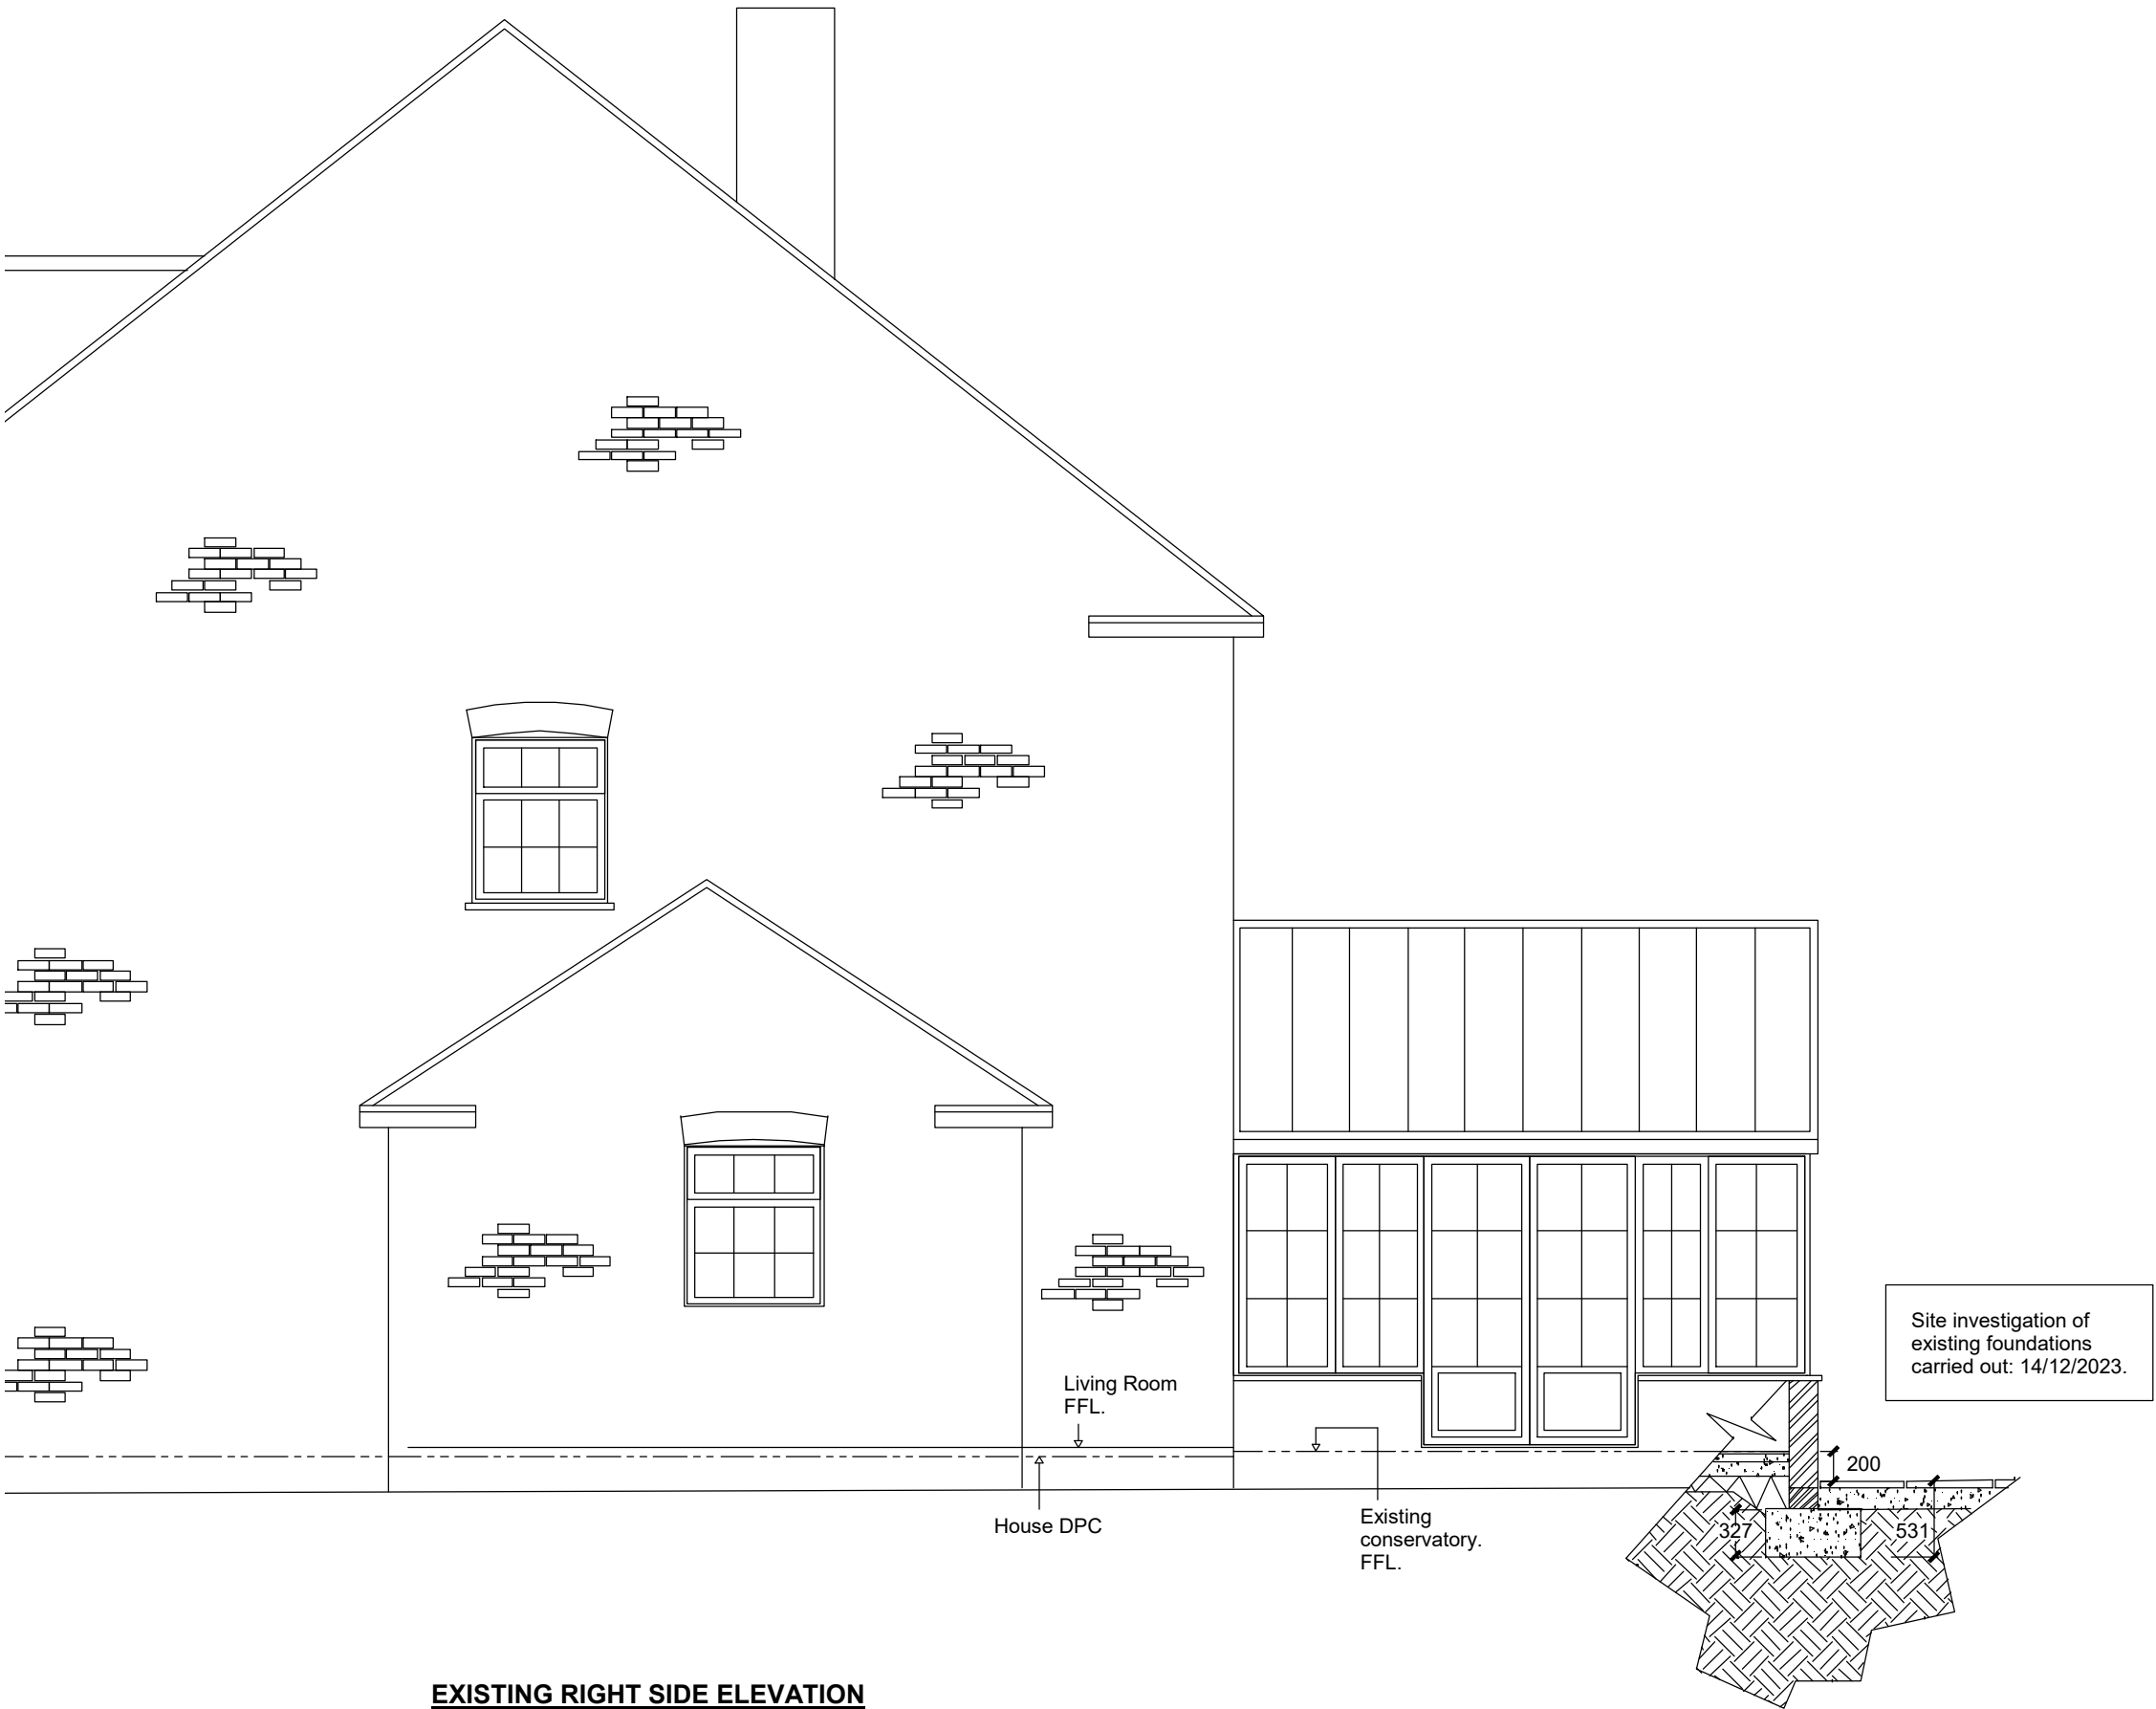

EXISTING RIGHT SIDE ELEVATION
SCALE 1:50

NOTES:
Do not scale from this drawing.
The contractor is responsible for verifying all site dimensions before commencing any work.
All dimensions in mm unless otherwise noted.
Setting out levels to be confirmed on site.
All dimensions and levels to be confirmed by the Architect.
This drawing is to be read in conjunction with the relevant Architect's details.

P1	11/01/24	Preliminary Issue.
Rev.	Date	Description

This drawing is subject to copyright.

13744

Size:	Drawn:	Scale:
A3	NWT	As Shown
Rev.:		Date:
P0	AR /01	11/01/2024

FOUNDATION INVESTIGATION

Client: MR & MRS KENNEDY


EXISTING

Title: 6 MAPLEDENE, READING RG4



Williamson Taylor
Consulting Structural Engineers

19 Gravel Hill, Croydon CR0 5BG
T: 020 8906 6506, E: nwtaylor@wtce.co.uk, W: www.wtce.info.

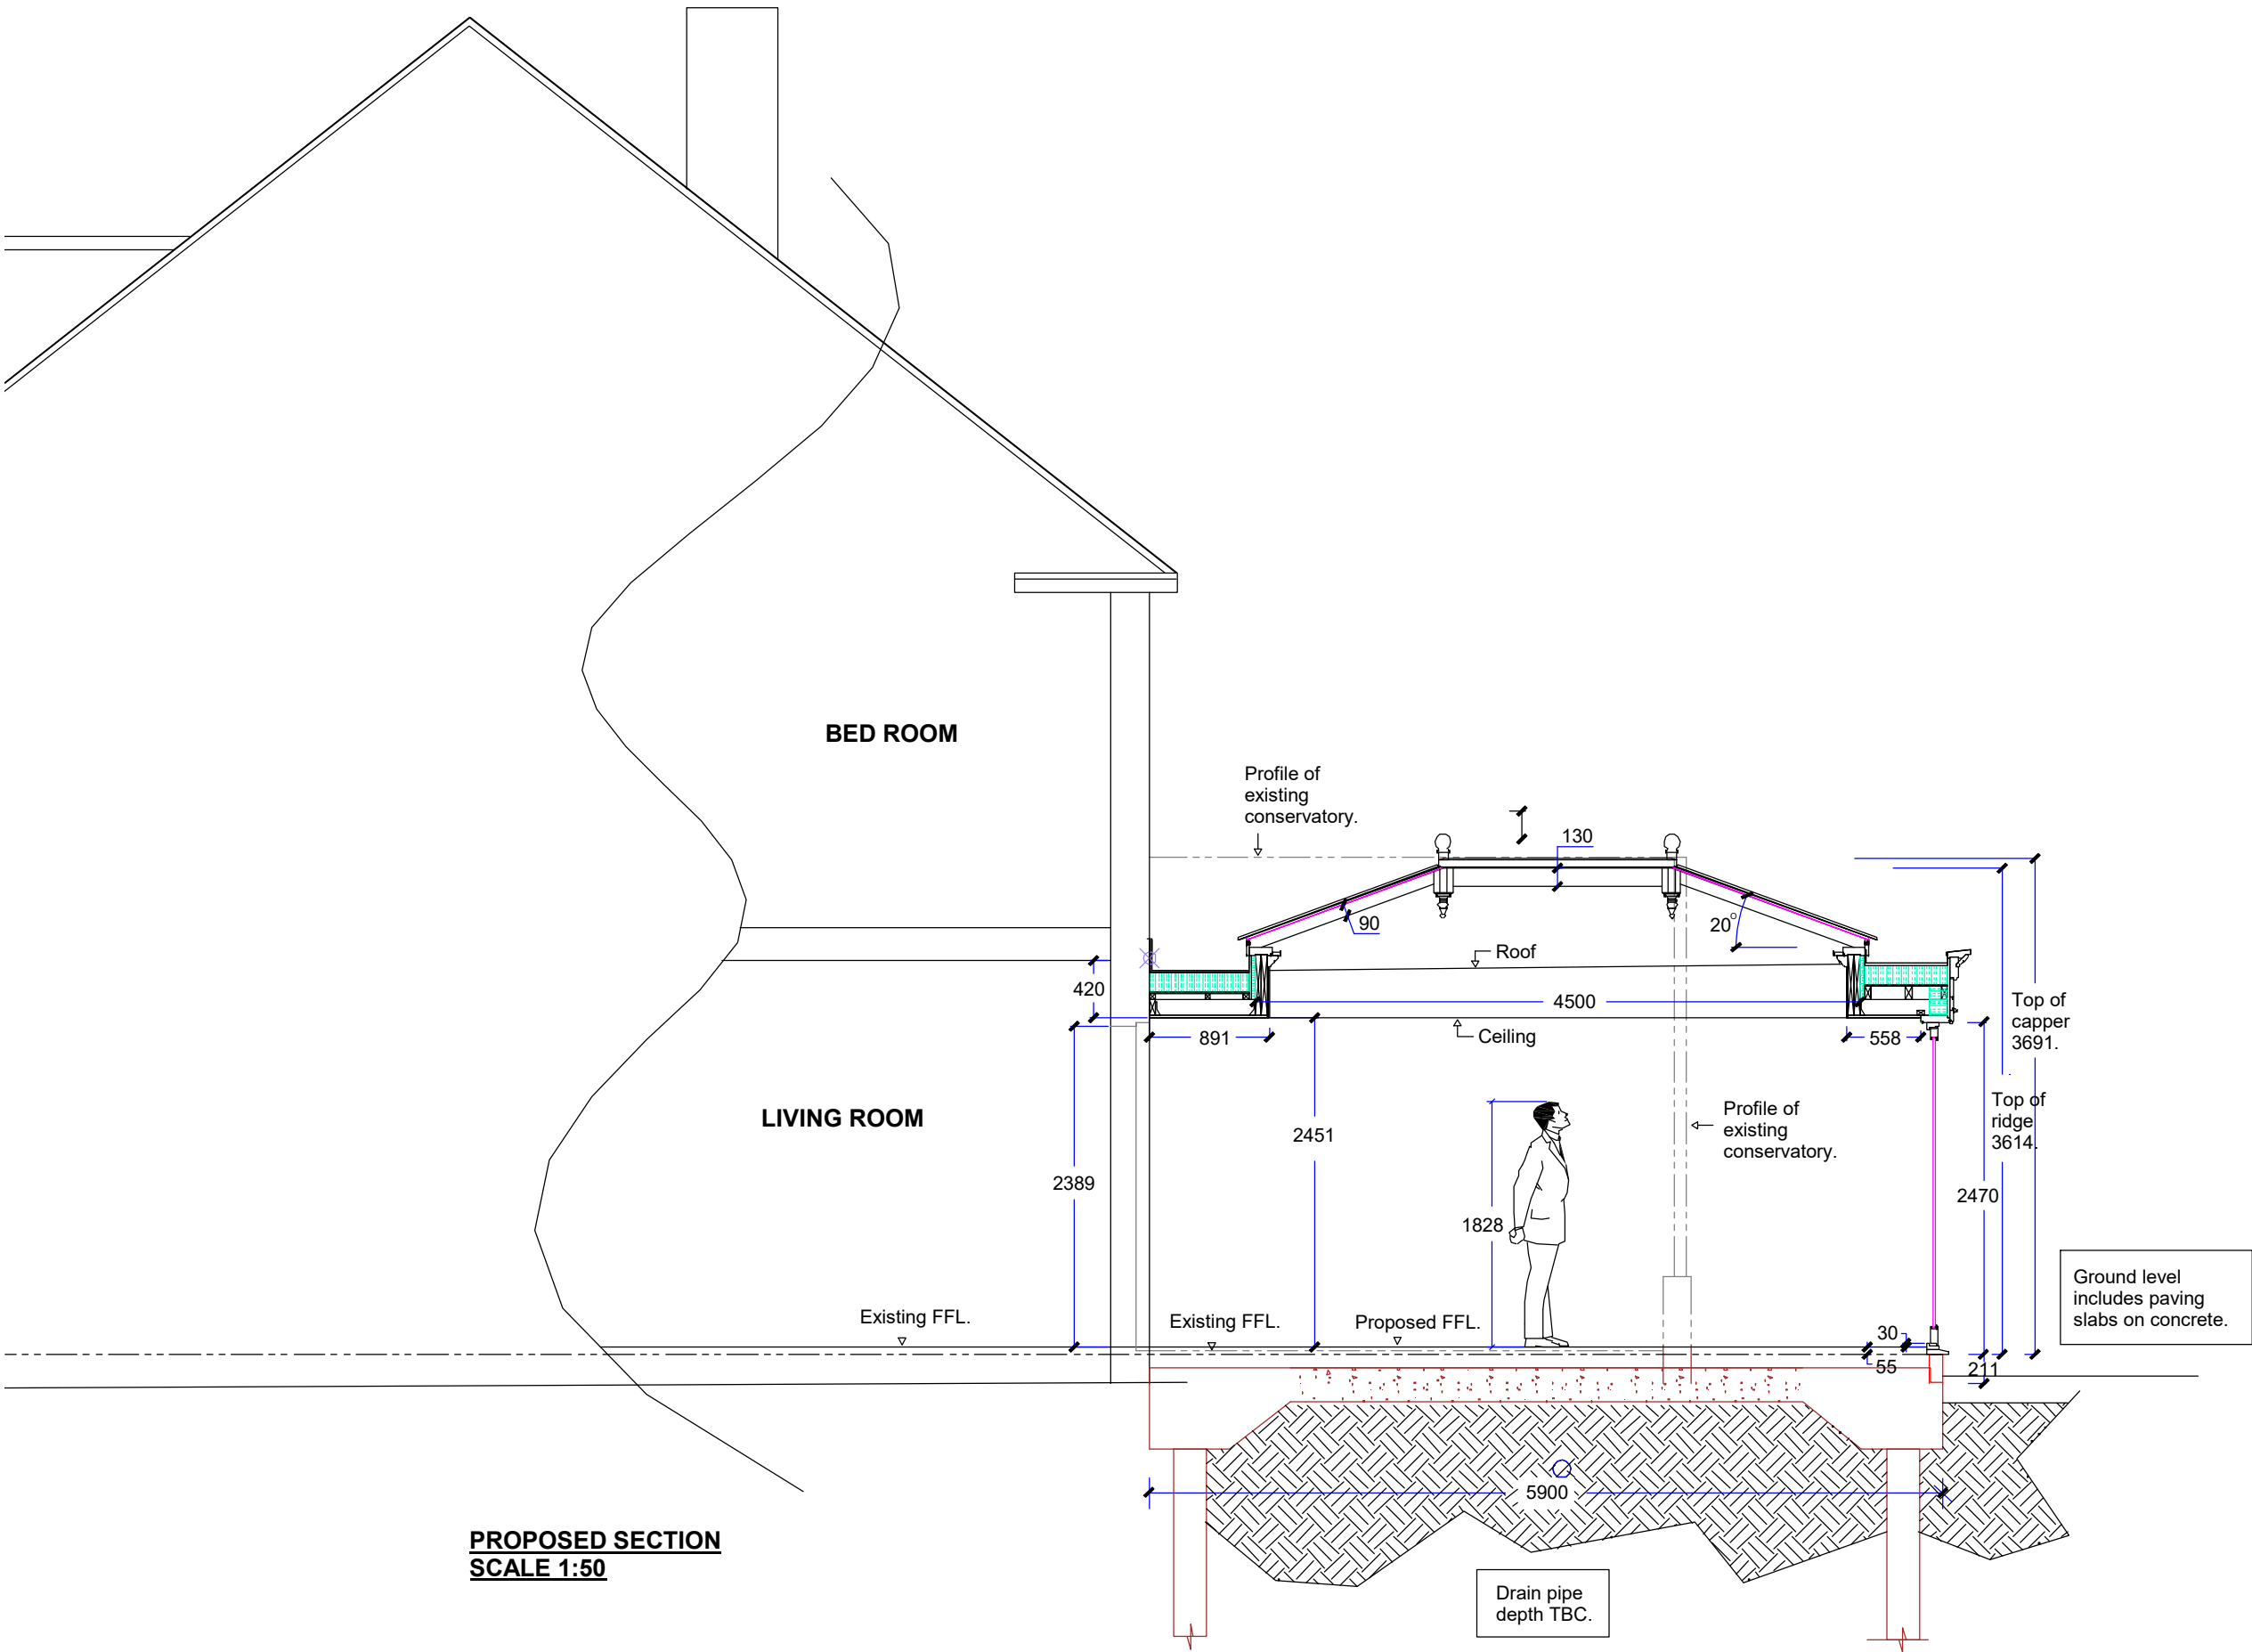

NOTES:
Do not scale from this drawing.
The contractor is responsible for verifying all site dimensions before commencing any work.
All dimensions in mm unless otherwise noted.
Setting out levels to be confirmed on site.
All dimensions and levels to be confirmed by the Architect.
This drawing is to be read in conjunction with the relevant Architect's details.

P0	11/01/24	Preliminary Issue.
Rev.	Date	Description
This drawing is subject to copyright.		
Job No.: 13744		
Size: A3	Drawn: NWT	Scale: As Shown
Rev.: P0	AR /02	Date: 11/01/2024
NEW CONSERVATORY		
Client: MR & MRS KENNEDY		
PROPOSED		
Title: 6 MAPLEDENE, READING RG4		



Williamson Taylor
Consulting Structural Engineers

19 Gravel Hill, Croydon CR0 5BG
T: 020 8906 6506, E: nwtaylor@wtce.co.uk, W: www.wtce.info.