


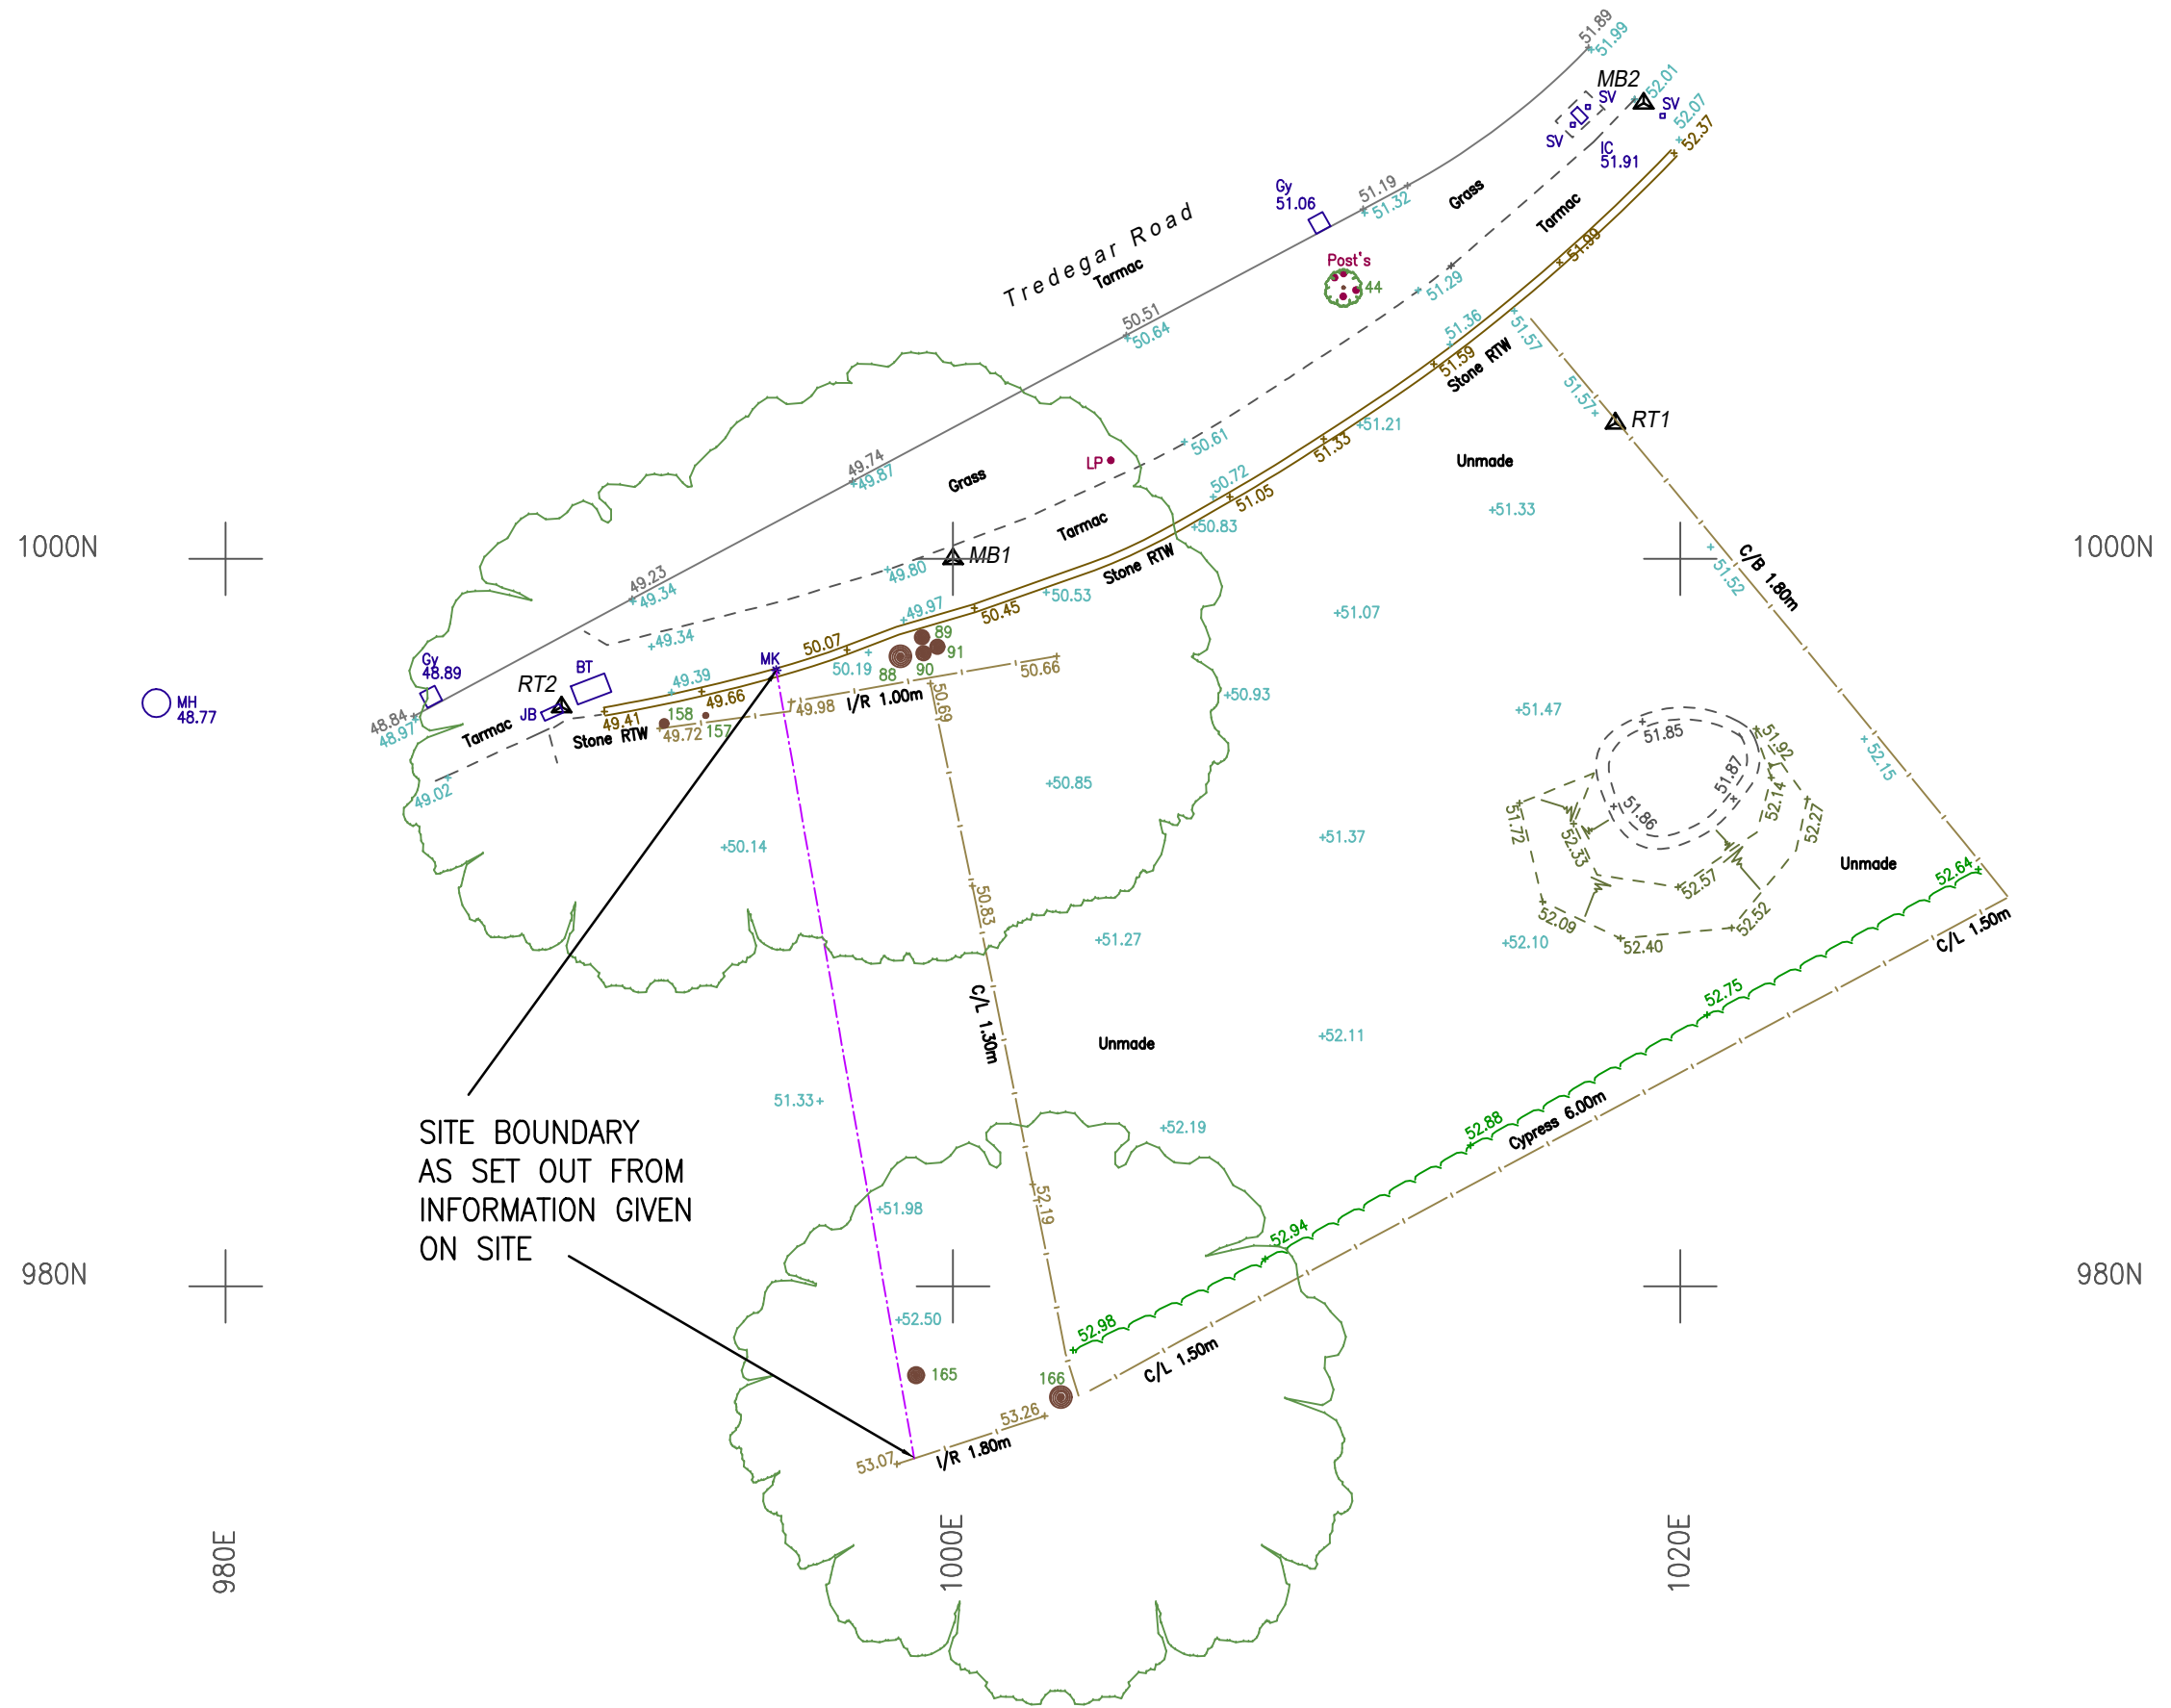

SITE BOUNDARY
AS SET OUT FROM
INFORMATION GIVEN
ON SITE

JOB NO: CM/23066		SCALE: 1:200m (A3)	DRAWN: AMF	DATE: March 2023	SHEET: 1 of 1	TREE SCHEDULE:					NOTES:	NORTH:	CLIENT:
REVISION:		LEVELLING: Station MB1 - Value Used : 50.00m		PROJECT TITLE: Topographical Survey		Pt No	Spread	Bole	Height	Feature	All information contained in this drawing (including digital data) should be checked and verified prior to any fabrication or construction.		Mr B.Shehu
				SITE ADDRESS: Land adjacent 25 Tredegar Road, Reading RG4 8QE		44	1.0	0.08	SAPLING				
						88	16.0	0.60	20.0	HORSE CHESTNUT			
						89	16.0	0.40	20.0	HORSE CHESTNUT			
						90	16.0	0.40	20.0	HORSE CHESTNUT			
						91	16.0	0.40	20.0	HORSE CHESTNUT			
						157	6.0	0.15	8.0	ELDER			
						158	14.0	0.25	16.0	ALDER			
						165	10.0	0.45	14.0	OAK			
						166	16.0	0.60	14.0	OAK			
			Cadmap Ltd Unit 131 Dunsfold Park Cranleigh Surrey, GU6 8TB T: 01483 429385 E: info@cadmap.co.uk W: www.cadmap.co.uk	   									