


Scale 1:1250
0 10 20 30 40 50 75 100 (metres)

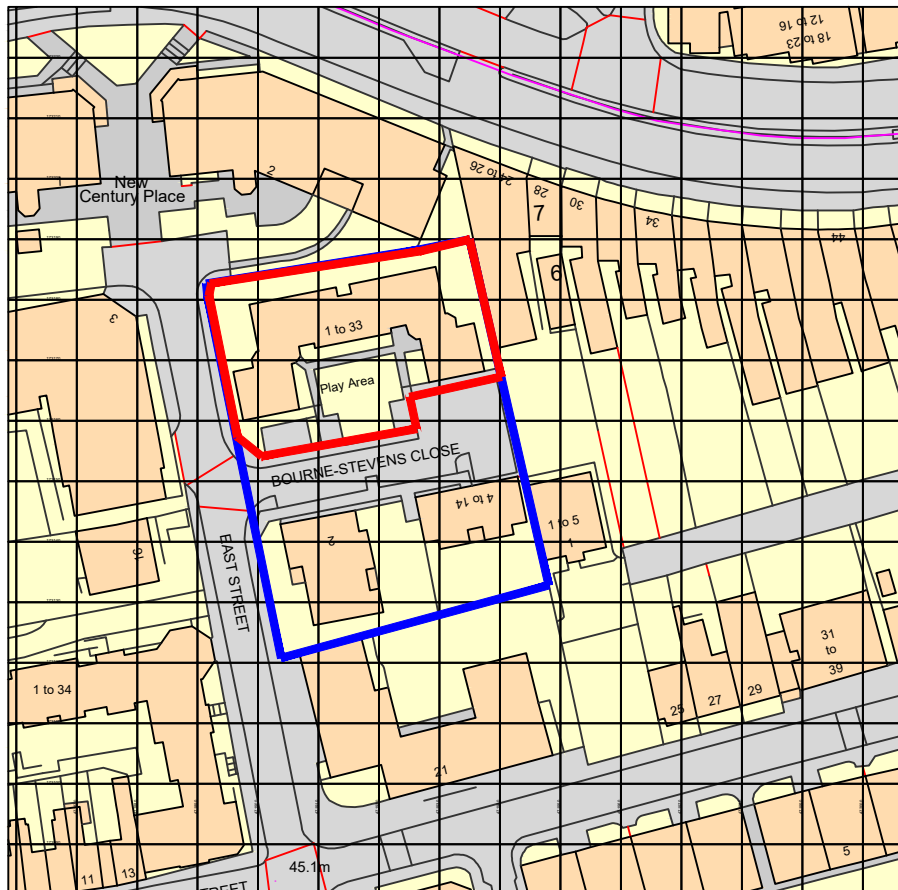

Ordnance Survey, (c) Crown Copyright 2023. All rights reserved. Licence number 100022432

- Curtilage of existing site
- Adjoining land within same ownership

LOCATION PLAN - SCALE 1:1250

1-33 Bourne Stevens Close RG1 4JB

NOTE:
FOR ANY PURPOSE OTHER THAN PLANNING & BUILDING REGULATIONS, DO NOT SCALE FROM THIS DRAWING. ALL DIMENSIONS ARE TO BE CHECKED ON SITE PRIOR TO WORK COMMENCING OR PREPARATIONS OF SHOP WORKING DRAWINGS. ANY DISCREPANCIES SHOULD BE NOTIFIED IMMEDIATELY. THIS DRAWING IS THE COPYRIGHT OF MULALLEY Ltd AND SHOULD NOT BE REPRODUCED WITHOUT PRIOR WRITTEN APPROVAL

MULALLEY
PLANNING

Drawing title:
Location Plan

Date 03/08/23

Client: Catalyst Housing Ltd

Property Address:

1-33 Bourne Stevens Close RG1 4JB

SCALE: 1:1250

A4

Drawing number:
DWG no. CD/C410 -CD_01
Revision: Issued for Planning

MULALLEY