


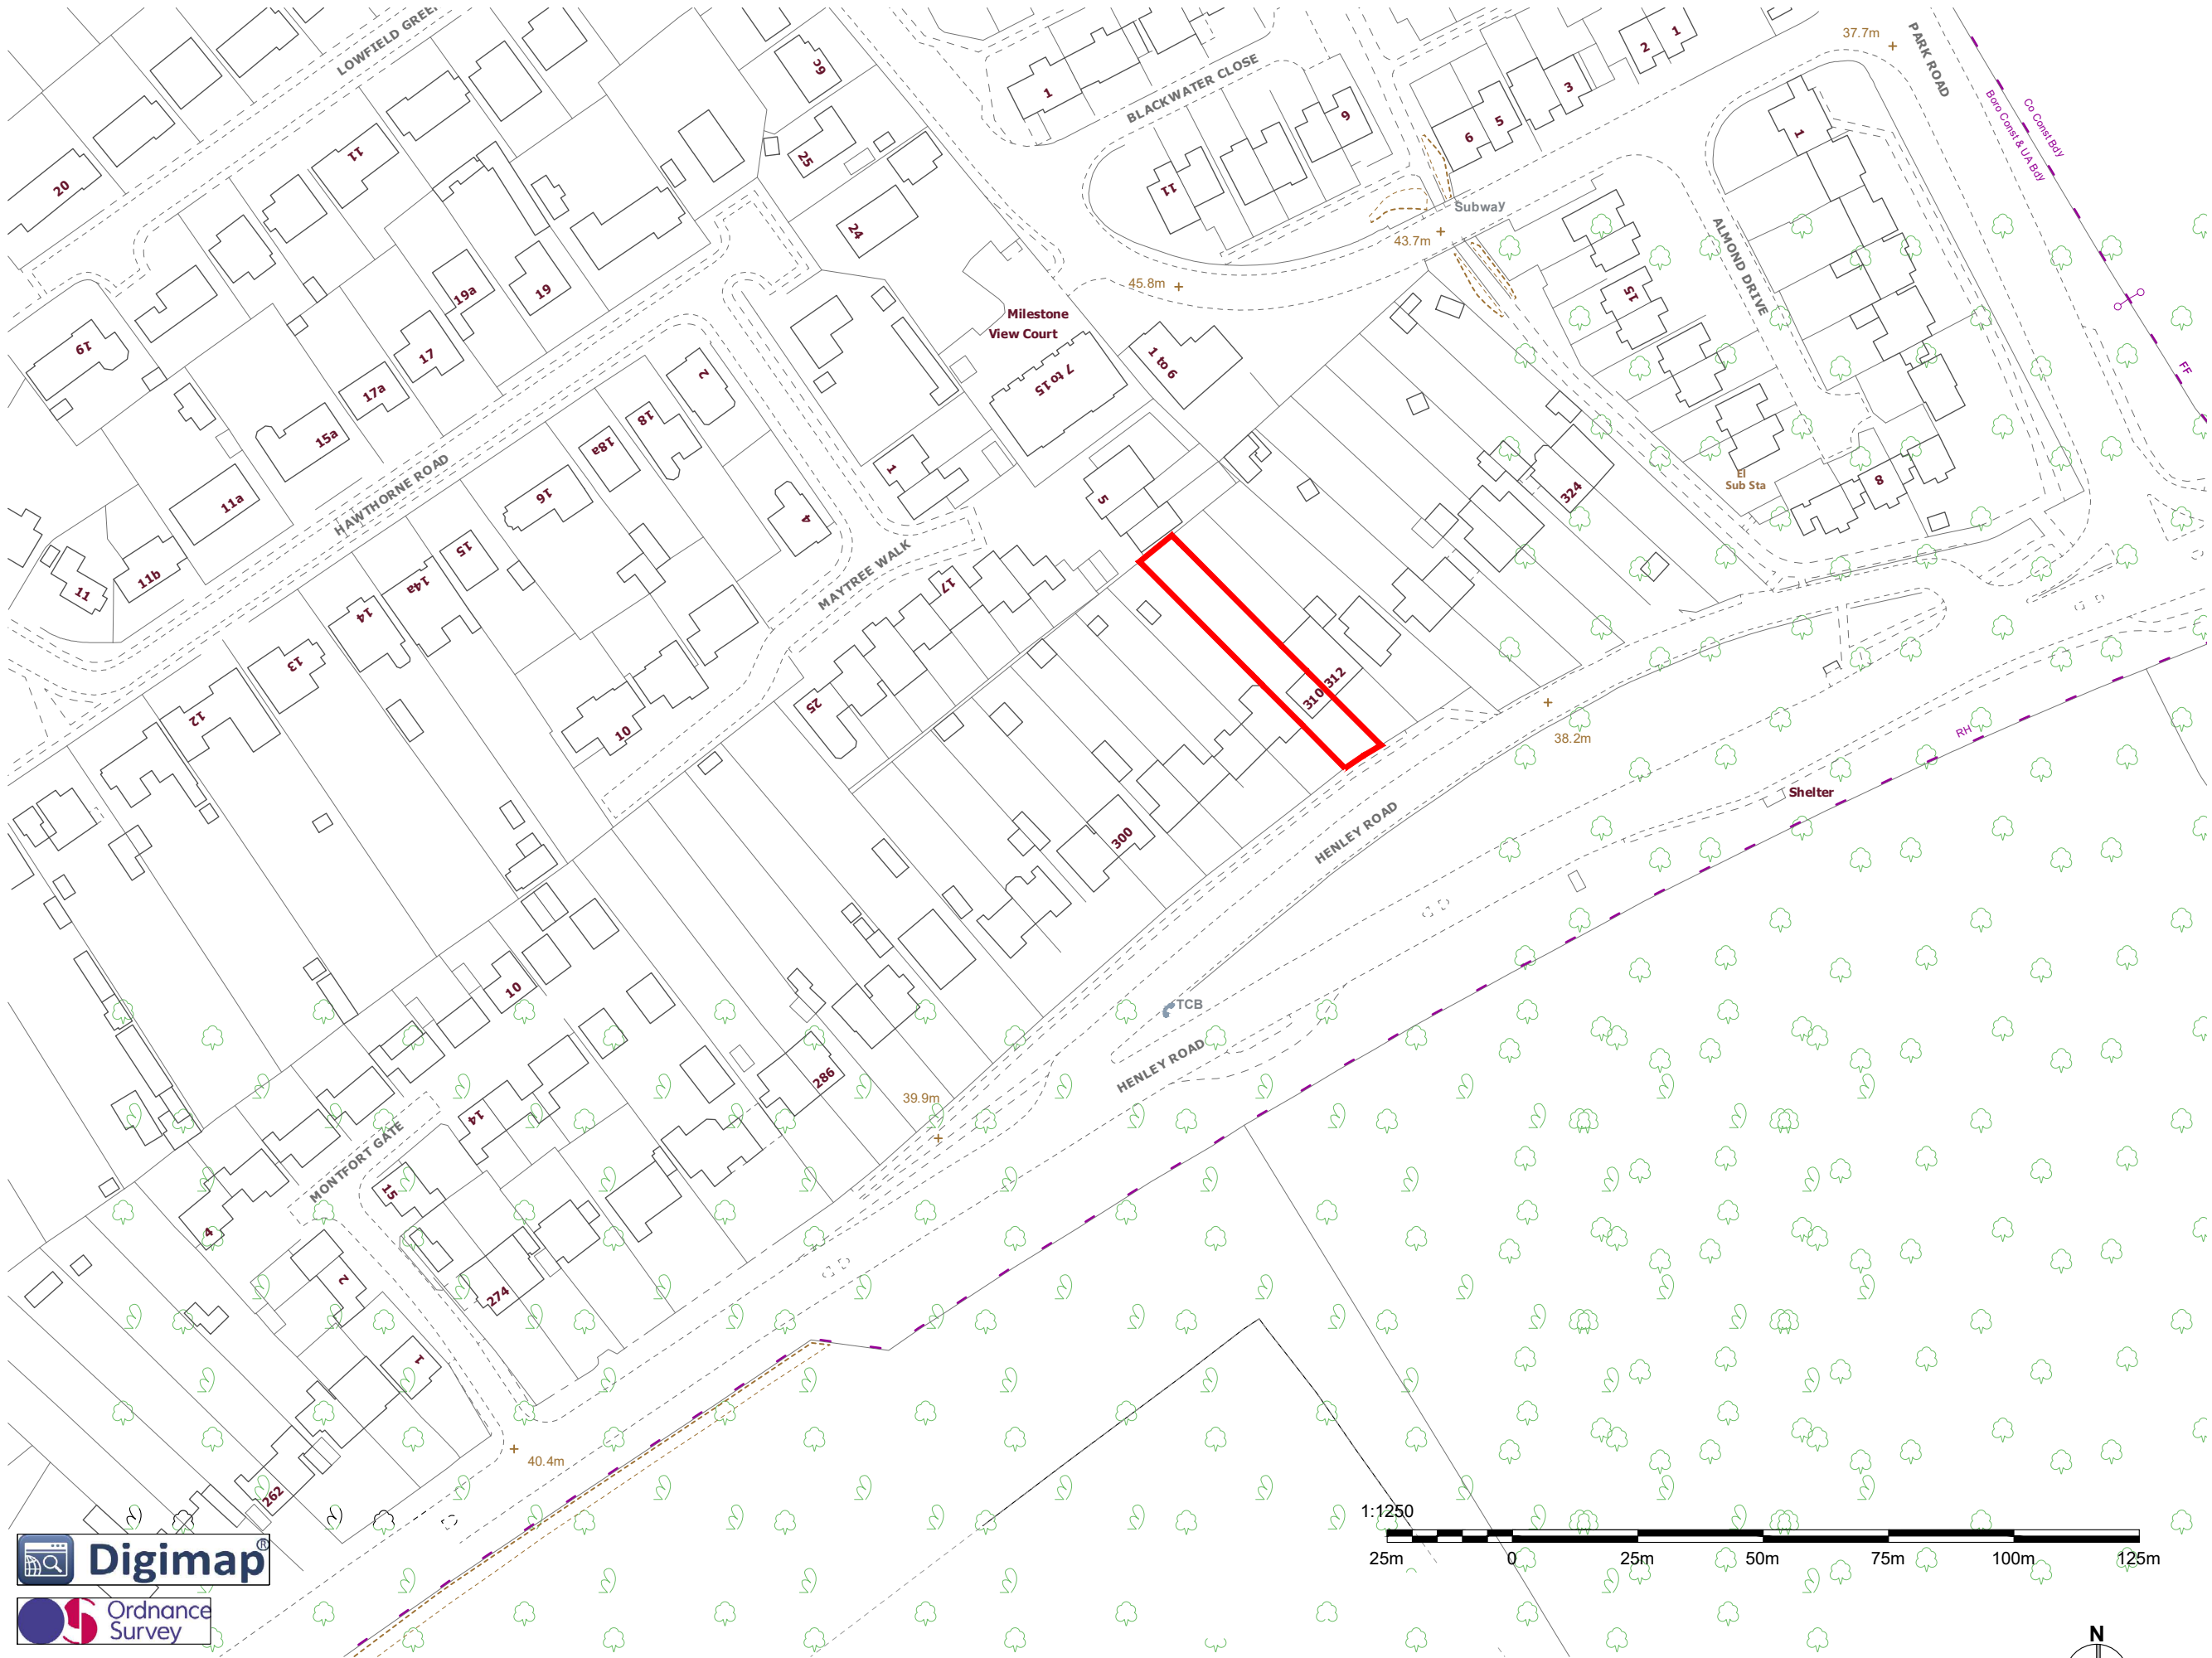

PL01/...		Issued for planning
revision/date	note	
project		
310 Henley Road, Caversham		
title		
Location Plan		
status		
PLANNING		
scale	date	
1:1250 @A3	Sep 2022	
job no.	dwg no.	status/revision
310	001	PL01