


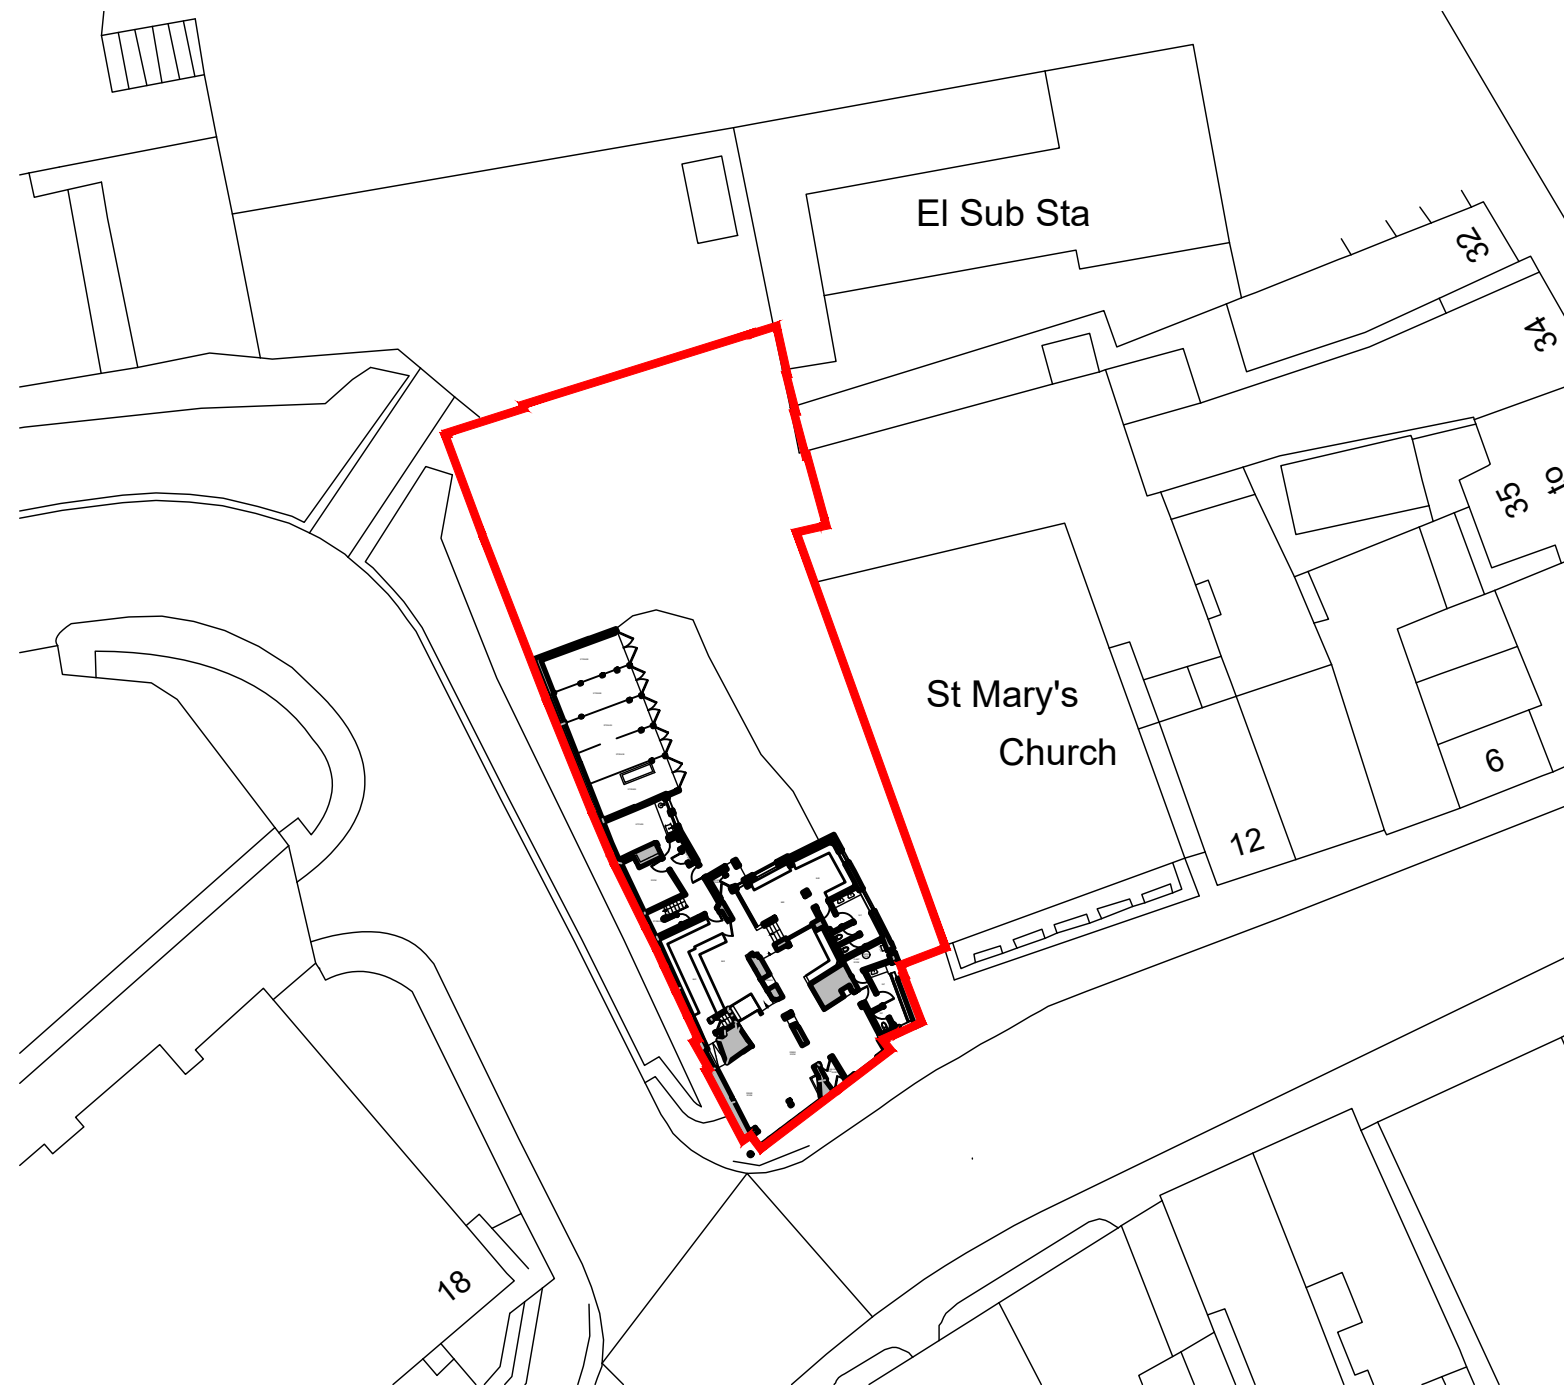


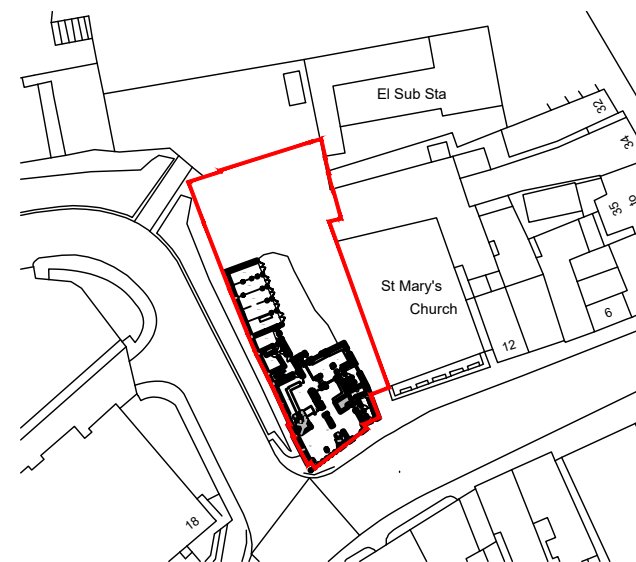

1 Existing Site Block Plan
Scale: 1:500 @ A3

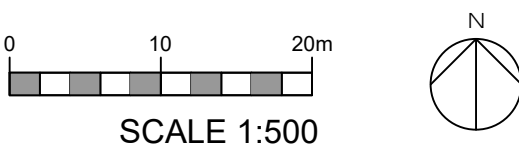

2 Site Location Plan
Scale: 1:1250 @ A3

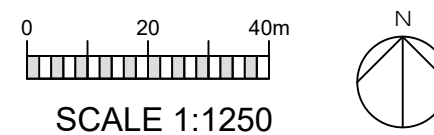

REVISIONS				Name	
Rev.	Date	Details			

Client	Brasserie Bar Co	Drawing Title	Existing Site Block And Location Plan	Drawing No.	22.123.BB.G105
Project	The Sun Inn City Centre 16 Castle St Reading RG1 7RD	Status	Planning	Scale	1:500 & 1:1250 @ A3
Drawn By		Date	Apr 2023	As dimensions to be checked on site any discrepancies between this drawing and other information is to be referred to the practice. This drawing is copyright.	