


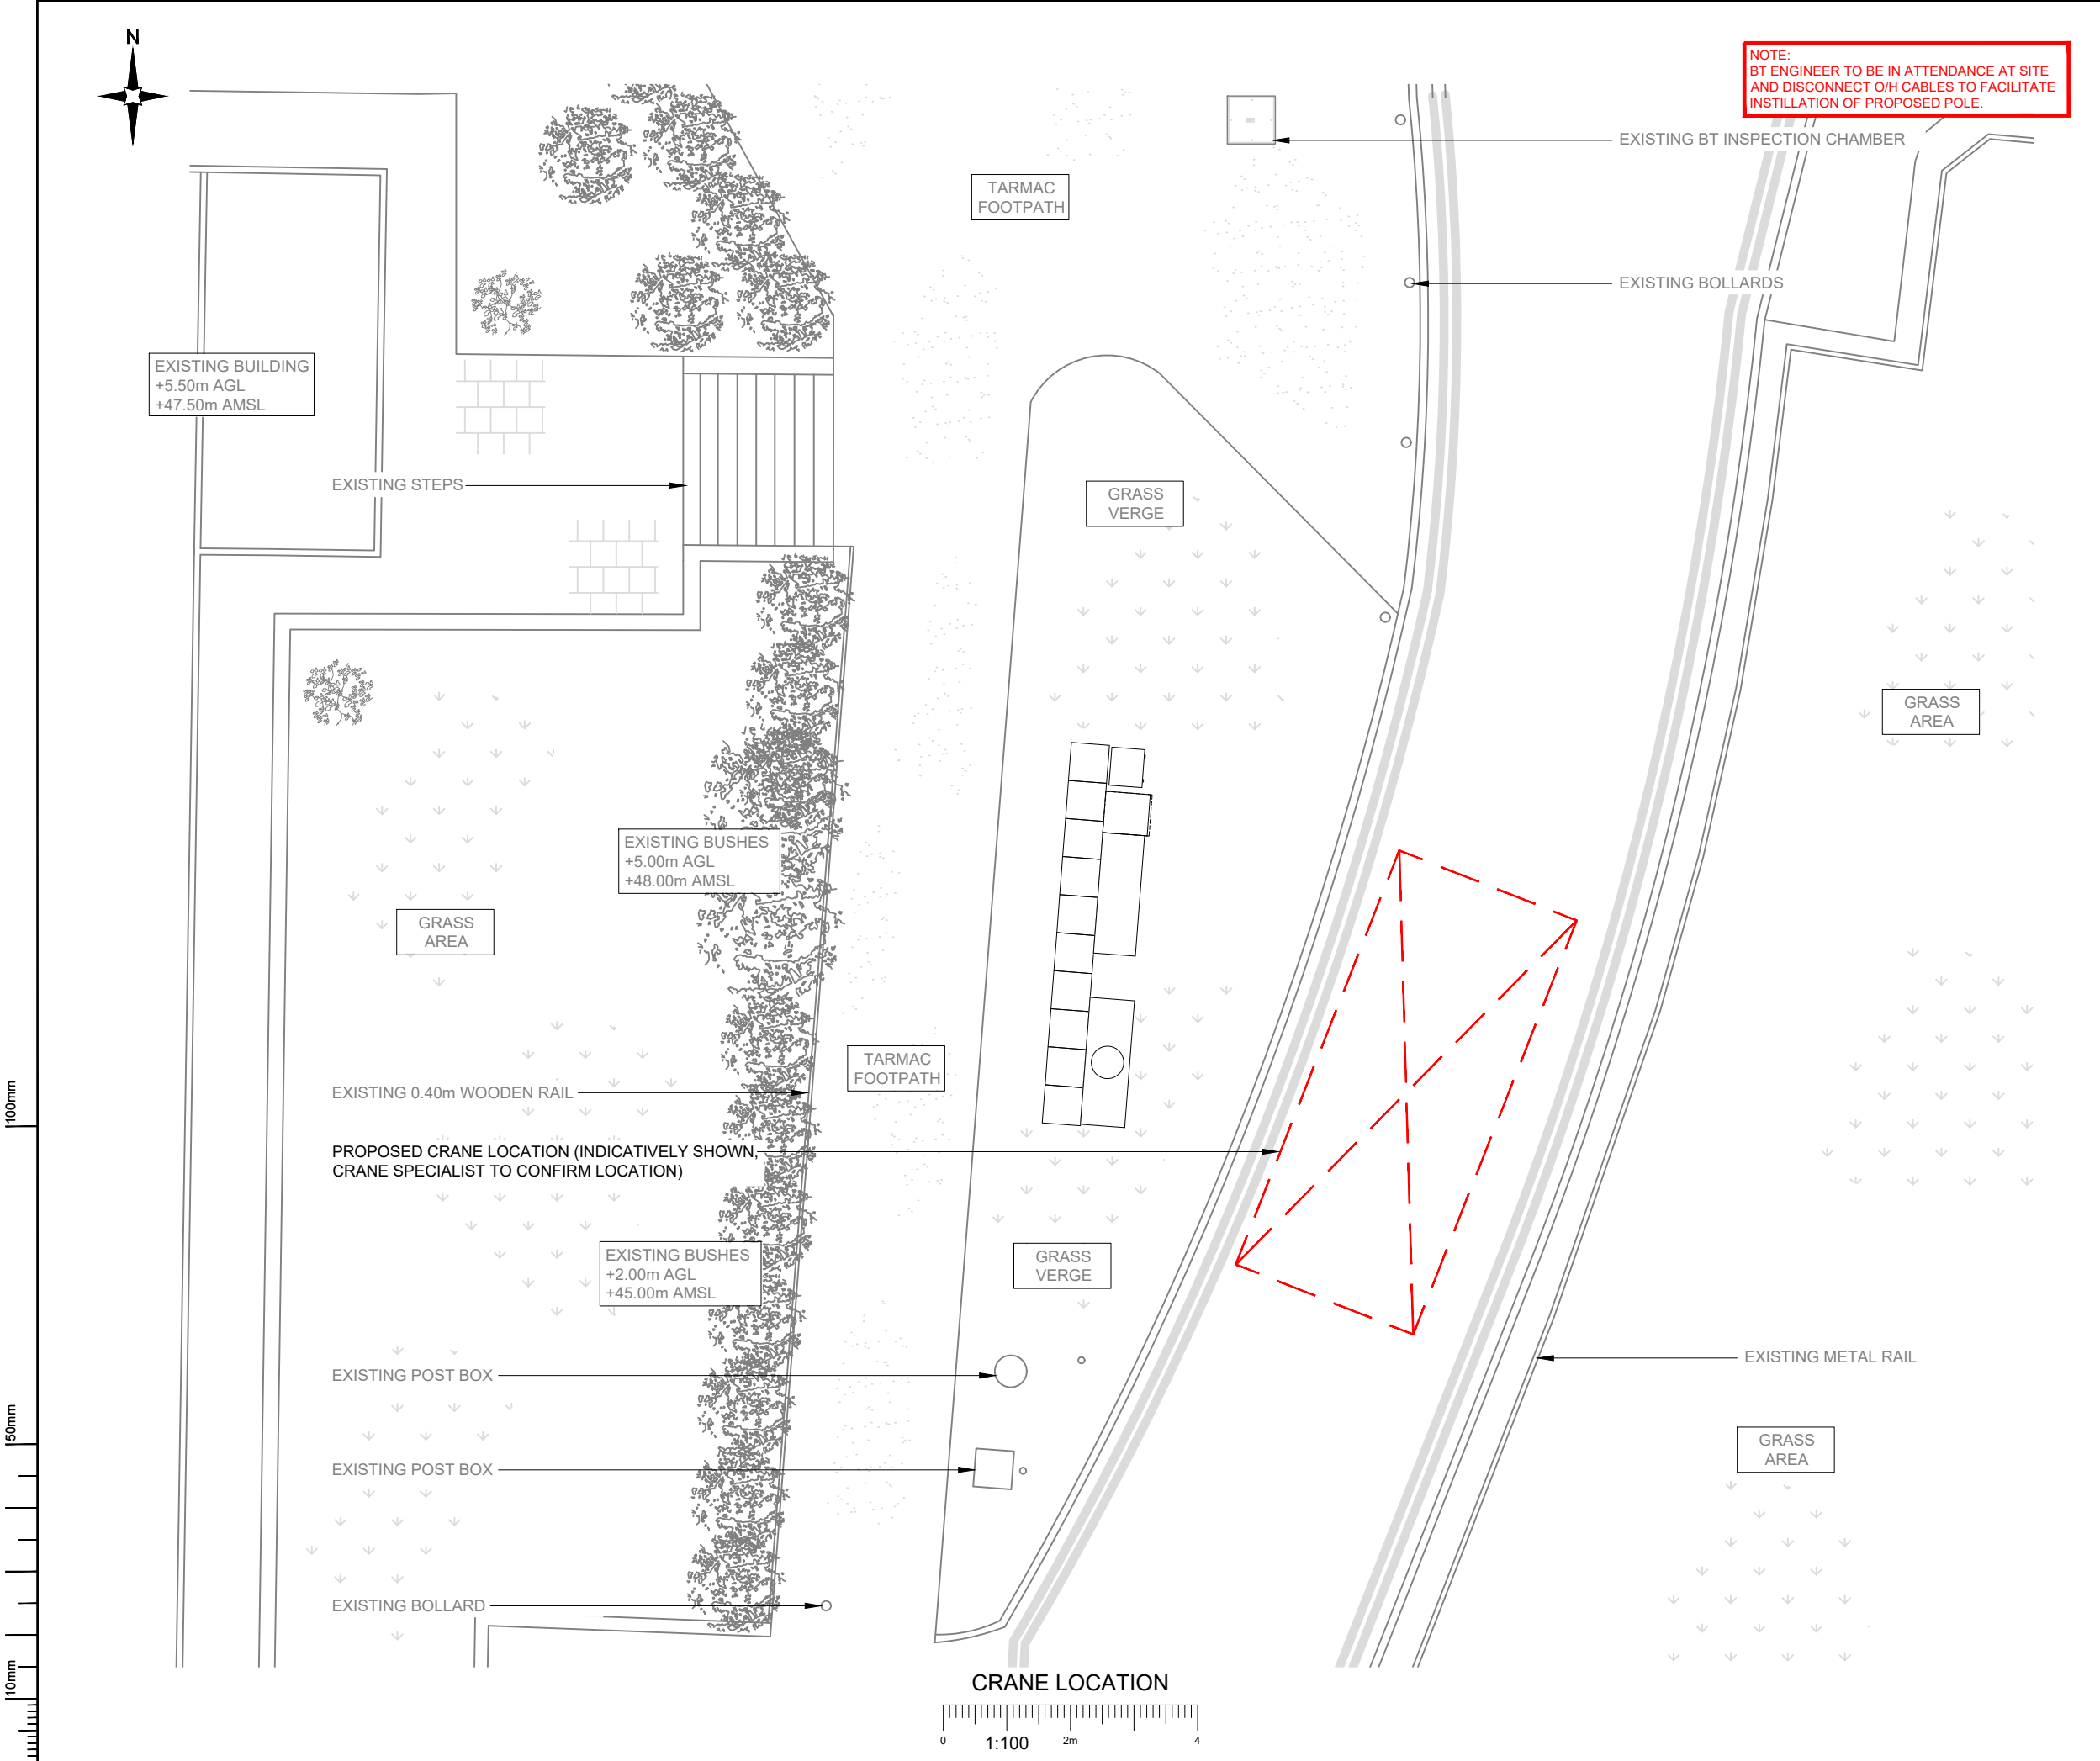

NOTES:

CRANE LOCATION INDICATIVELY SHOWN. CRANE SPECIALIST TO CONFIRM LOCATION.

B	Site location revised	ADK	SW	27.07.22
A	Issued for Planning	SGD	RWB	15.12.21
EV	MODIFICATION	BY	CH	DATE

CK Hutchison Networks (UK) Limited

450 Longwater Avenue,
Green Park,
Reading,
RG2 6GF

Design Consultant & Principal Contractor:



Great British Communications
Lapwing House, Block 3 Forward Point,
Ton House Lane, Widnes, Cheshire, WAB 0SL
t. 44 (0)151 420 4128
www.gbcservices.co.uk

Site Name:	BENNET ROAD
3UK Nominal ID:	RDG20663
Address:	BENNET ROAD MANOR COMMERCIAL CENTRE WHITLEY, READING BERKSHIRE RG2 0QX
Title:	005 CRANE LOCATION
Project:	UNILATERAL SW
Purpose of Issue:	PLANNING
MBNL/TM/H3G Cell ID: RDG184/85452/RG6868	
Drawing No: RDG20663_RDG184_85452_RG6868_GA_REV_B	Issue: B