This drawing may be scaled with reference to the scale bar for planning application purposes only. Do not scale for any other purpose, use only annotated dimensions. All dimensions are to be checked by parties using the drawing, and any errors or omissions are to be reported to Weston & Co Architects Ltd.

Rev.	Date	Note	Author	Checked
A	06/06/22	Revised following RBC's comments	IG	CTW
B	12/10/22	Revised to address RBC's comments	IG	CTW
C	12/12/22	Heating & hot water supply revised	IG	CTW
D	17/04/23	Revised following RBC's comments	IG	CTW

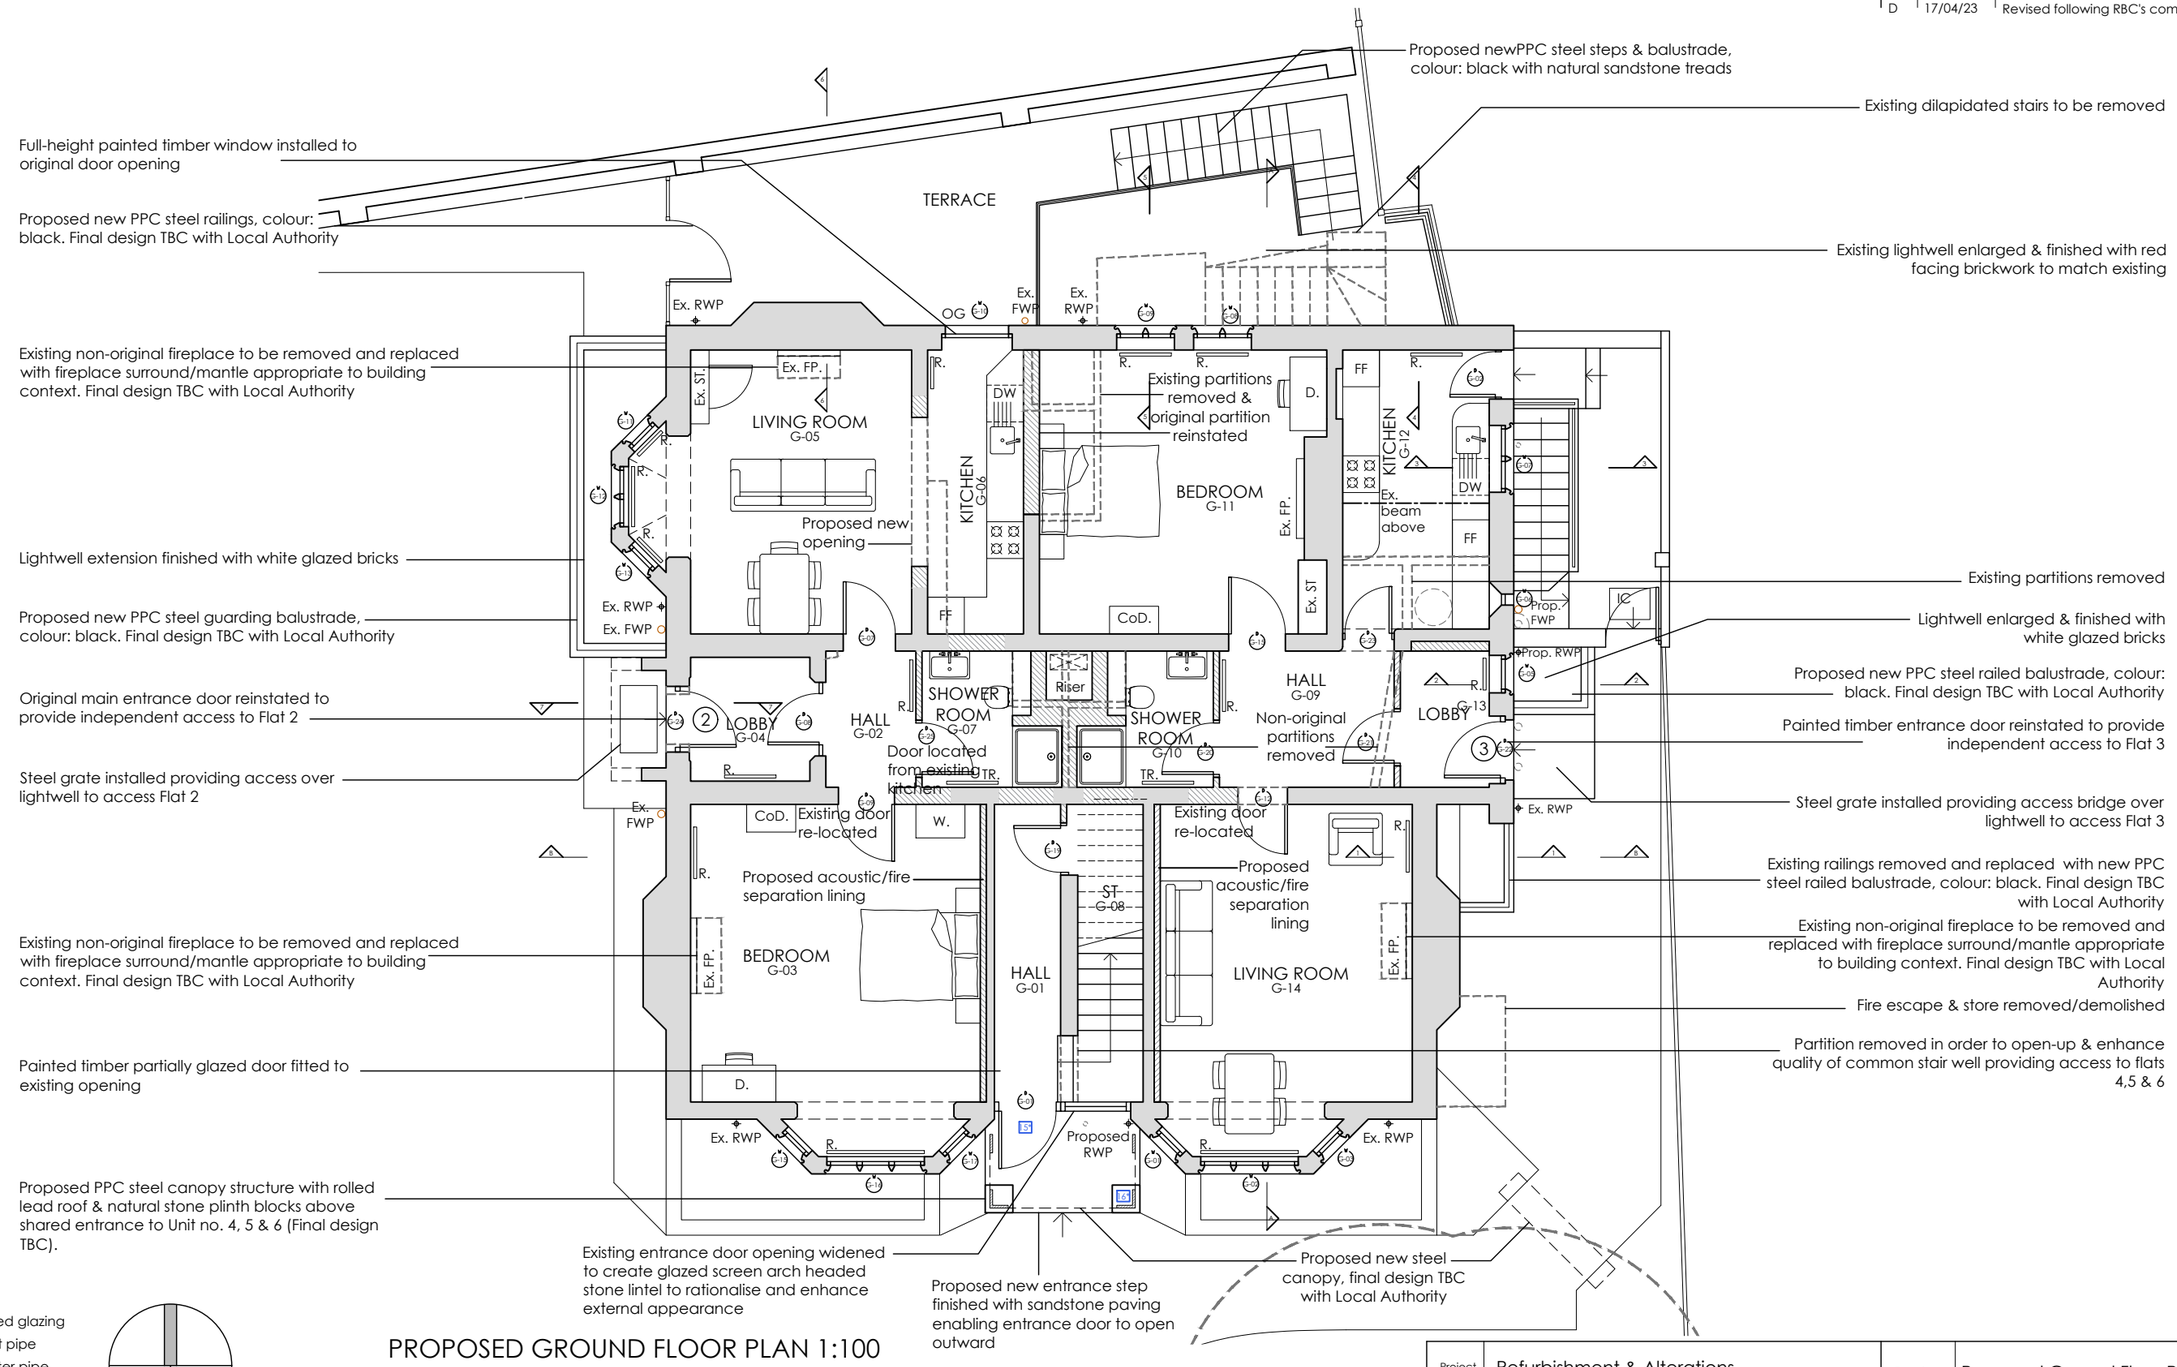

PROPOSED GROUND FLOOR PLAN 1:100

Key:

OG - Obscured glazing
SVP - Soil vent pipe
RWP - Rainwater pipe
FWP - Foul water pipe
R - Radiator position
TR - Tower rail position

NORTH

Wall / partitions key:

- Walls / partitions proposed to be demolished
- Existing walls / partitions to be retained
- Proposed new walls / partitions

1:100 0 1 2 3 4 5 10m

Detail drawing key:

1 Refer to drawing 18009-PL-32 for further details
2 Refer to drawing 18009-PL-33 for further details
3 Refer to drawing 18009-PL-33 for further details
4 Refer to drawing 18009-PL-34 for further details
5 Refer to drawing 18009-PL-35 for further details
6 Refer to drawing 18009-PL-36 for further details
7 Refer to drawing 18009-PL-37 for further details
8 Refer to drawing 18009-PL-38 for further details
9 Refer to drawing 18009-PL-39 for further details
10 Refer to drawing 18009-PL-40 for further details
11 Refer to drawing 18009-PL-41 for further details
12 Refer to drawing 18009-PL-42 for further details
13 Refer to drawing 18009-PL-43 for further details
14 Refer to drawing 18009-PL-44 for further details
15 Refer to drawing 18009-PL-45 for further details
16 Refer to drawing 18009-PL-46 for further details
17 Refer to drawing 18009-PL-47 for further details
18 Refer to drawing 18009-PL-48 for further details

Project	Refurbishment & Alterations Carlisle House, 118 Oxford Road Reading RG1 7NG			Drawing	Proposed Ground Floor Plan
				Job-Dwg Number	18009-PL-09 Rev. D
Client	Turner Property Ltd				
Status	Planning				
Scale	1/100	Sheet Size	A3		
Author	IG	Checked	CTW	Date	04/02/22

WESTON + CO ARCHITECTS

Wallington House
44 Wallington Street
Reading, RG1 4RJ
T. 0118 375 0252

www.weston-co.com

© Weston & Co Architects Ltd.