



22 Donnington Rd

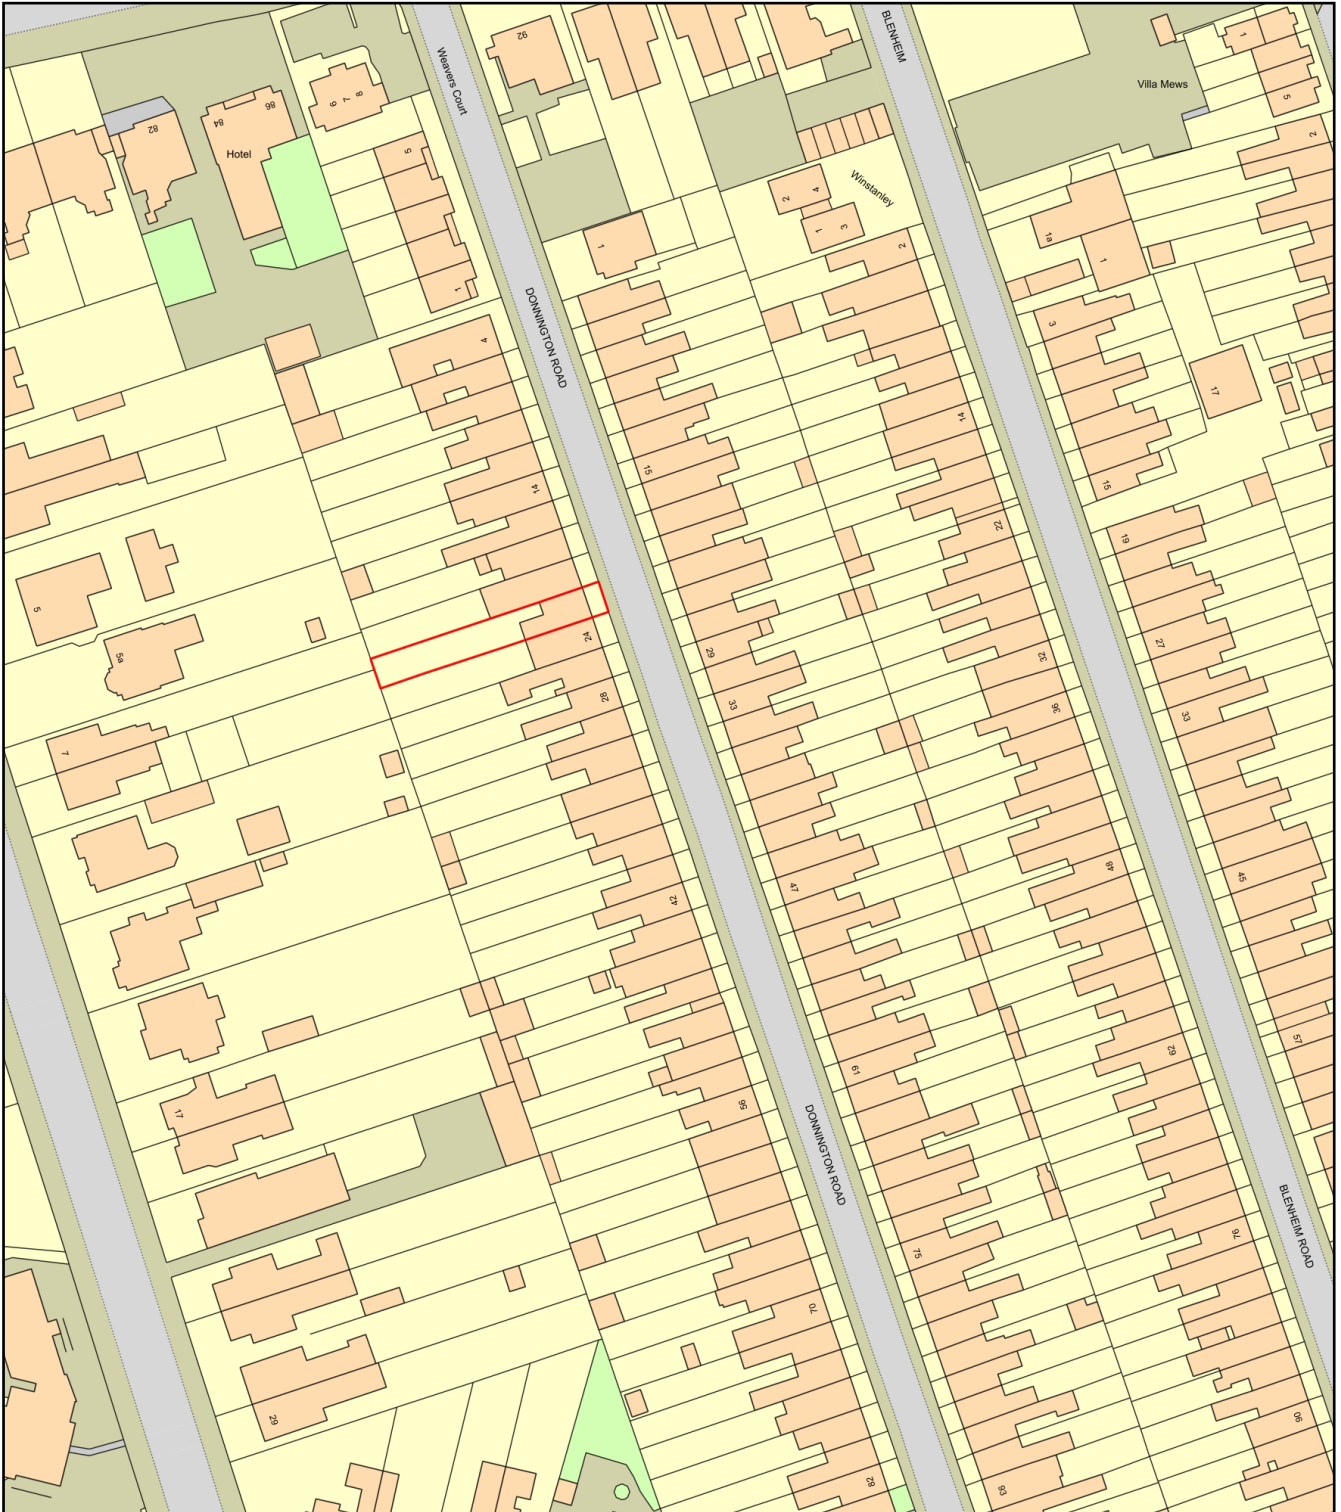

0 50
Metres

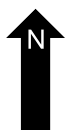

Plan Produced for: Reading Council Planning Dep

Date Produced: 09 Sep 2021

Plan Reference Number: TQRQM21252010043772

Scale: 1:1250 @ A4