




NOTES:
Based upon the Ordnance Survey map with permission of The Controller of Her Majesty's Stationery Office, © Crown Copyright.
Aspect Landscape Planning Ltd, West Court, Hardwick Business Park, Noral Way, Banbury OX16 2AF.
Licence 100045465

Copyright reserved

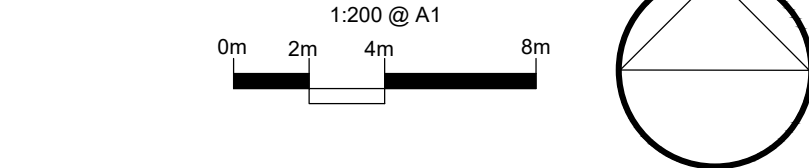

- KEY:
- Site Boundary
 - Asphalt
Located on Road and Paths
 - Tobermore Pedesta -
Brindle or similar approved.
Staggered pattern
(200 x 100 x 80mm)
Single course block edge detail
 - Tobermore Pedesta -
Charcoal or similar approved.
Staggered pattern
(200 x 100 x 80mm)
Single course block edge detail
 - Tobermore Textured Flag Paving
Located to dwelling frontages
Natural or similar approved.
Stack Bond Pattern
(450 x 450 x 35mm)
 - Tobermore Textured Flag Paving
Located to block pf flats frontages
Natural or similar approved.
Stack Bond Pattern
(450 x 450 x 35mm)
 - Tobermore Artro Block Paving
Located on POS footpaths
Autumn and Carbon or similar approved.
Stretcher layout
Size:220x55x80mm
 - Standard Bow Top Railing
Galvanized Steel
Black Powder Coated
Size:1200mm high
 - 450mm High Timber Square Bollard
BX17 Domed-Square Bollard
Size:200x750mm
Supplier: Broxap
 - Potential Public Arts Feature
 - 1200mm Lighting Bollard to POS
Stratton Single Illuminated Timber Bollard
Size:140x140mm
Supplier: Street Furniture Direct
Product Code: SFD-WL002
 - Proposed Bin
Greengate Litter Bin
Powder Coated Steel and Timber Slates
Size:1000mm high
 - Raised Planter Edging
Supplier: Logic
Corten steel edging 250-500mmH

HARD LANDSCAPE NOTES
All detailed hard surface information is to be built up to required depths set out by the project engineer and reviewed to ensure sufficient construction requirements are achieved. For specific build up and kerb requirements to specified products please see supplier technical information and relevant BS requirements. All Kerbs and Edging to be used when necessary where there is a change in surface. Any additional safety attenuation fencing should be confirmed by the drainage and CDM coordinator to ensure sufficient safety measures are in place and included within the drainage design information.

C	06.01.23	Railing to POS added POS has been redesigned Updated to the latest layout NOTE	PC	CW
B	05.01.23		PC	CW
A	22.12.22		PC	PC
REV	DATE	NOTE	Drawn	Chkd

aspect landscape planning

TITLE
Dee Road Fire Station, Reading
Hard Landscape Plan 2 of 2

CLIENT
Bellway Homes Thames Valley

SCALE 1:200@A1	DATE JUL 2022	DRAWN PC	CHK'D CW
DRAWING NUMBER 7881.HSP.6.2	REVISION C		