



No.	Revision	Date
-	-	-

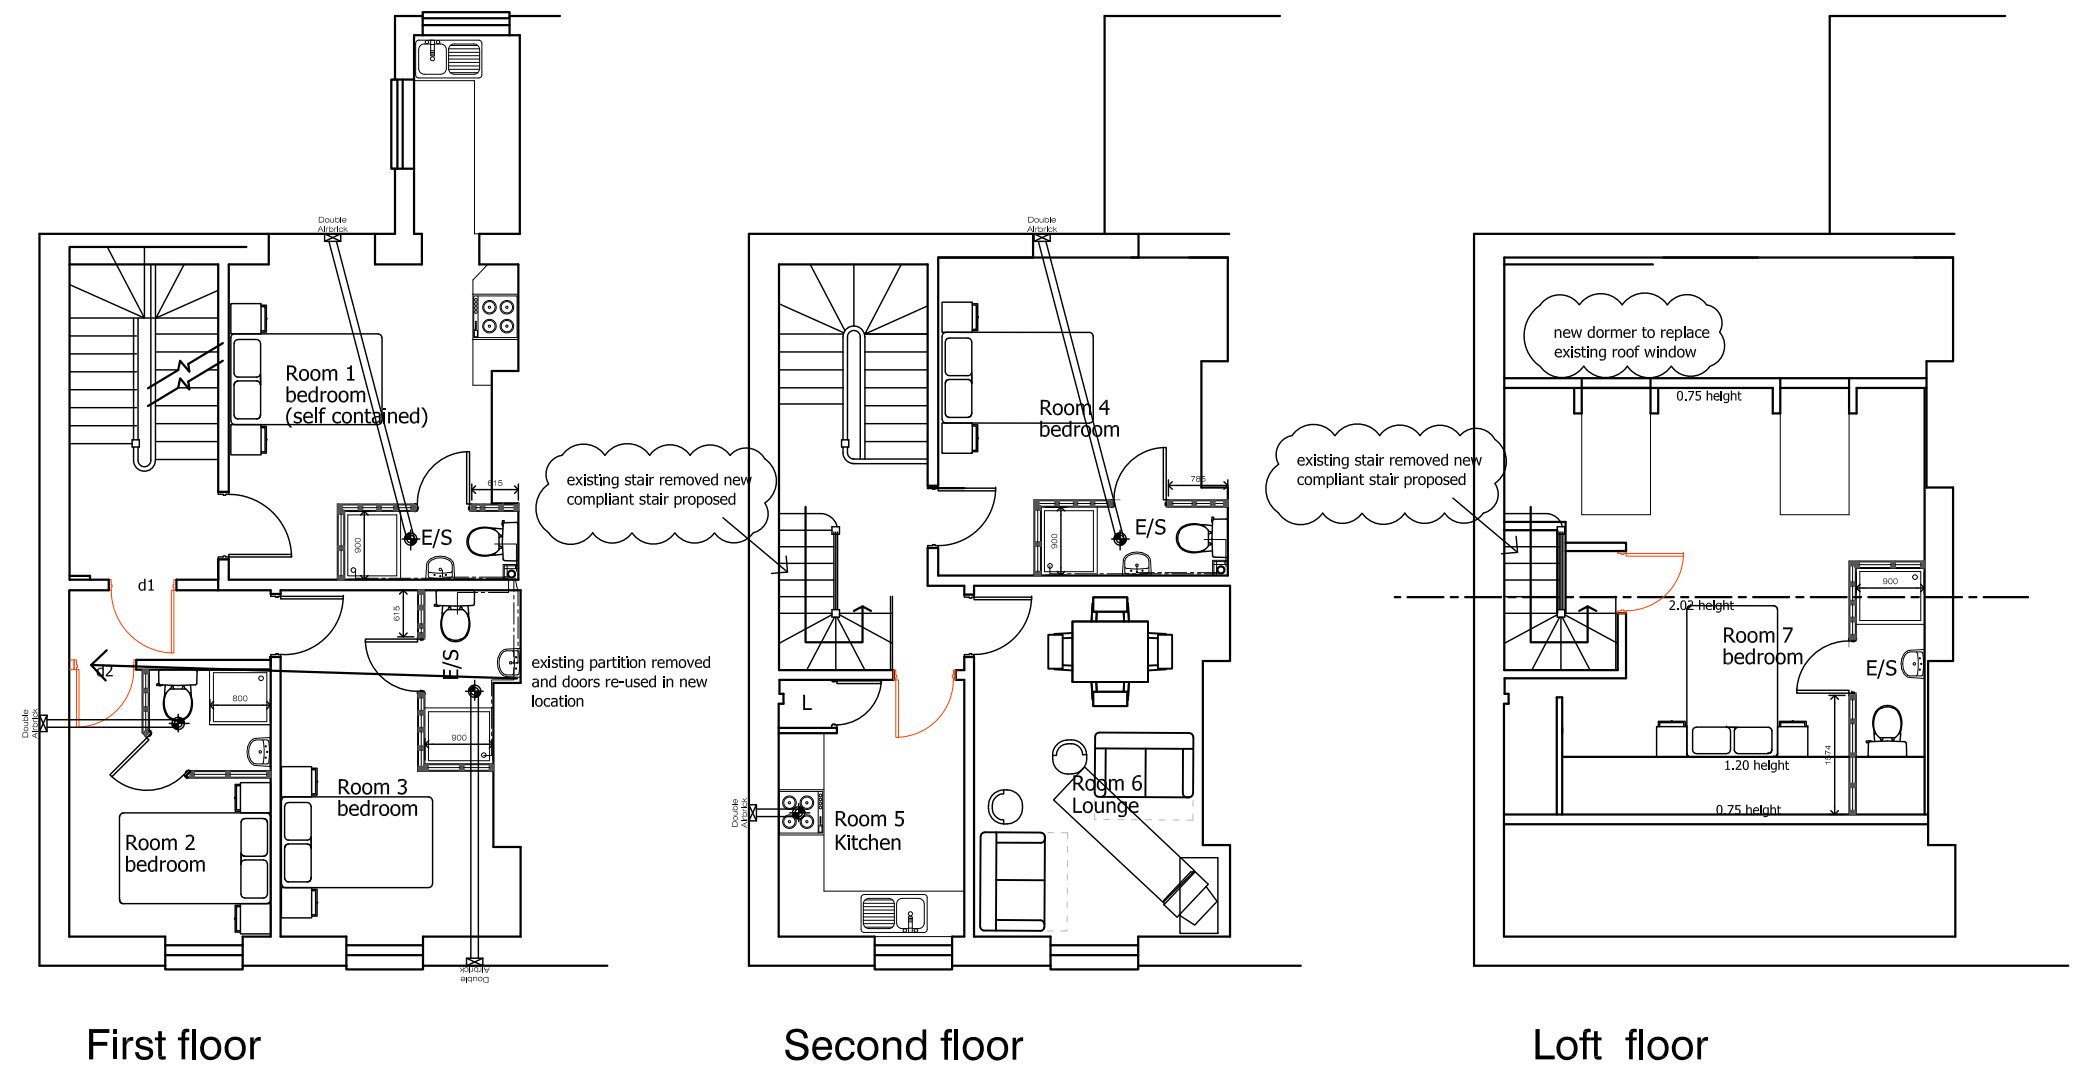

RAMMURTI DESIGN LTD
 ARCHITECTURAL & PLANNING SERVICES
 268 TILEHURST ROAD, READING RG30 2NE
 TEL/FAX: 01189510628 MOB: 07799883574

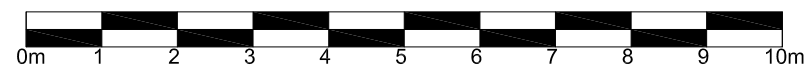

Proposals to include new stair and additional dormer ed loft following permission for other internal works accepted under planning permission ref: 151754 at 86a Southampton Street Reading for Raj Desaur

PLANS AS PROPOSED

Scale: 1:100

Date: March 2018

SSR:103 Rev -