


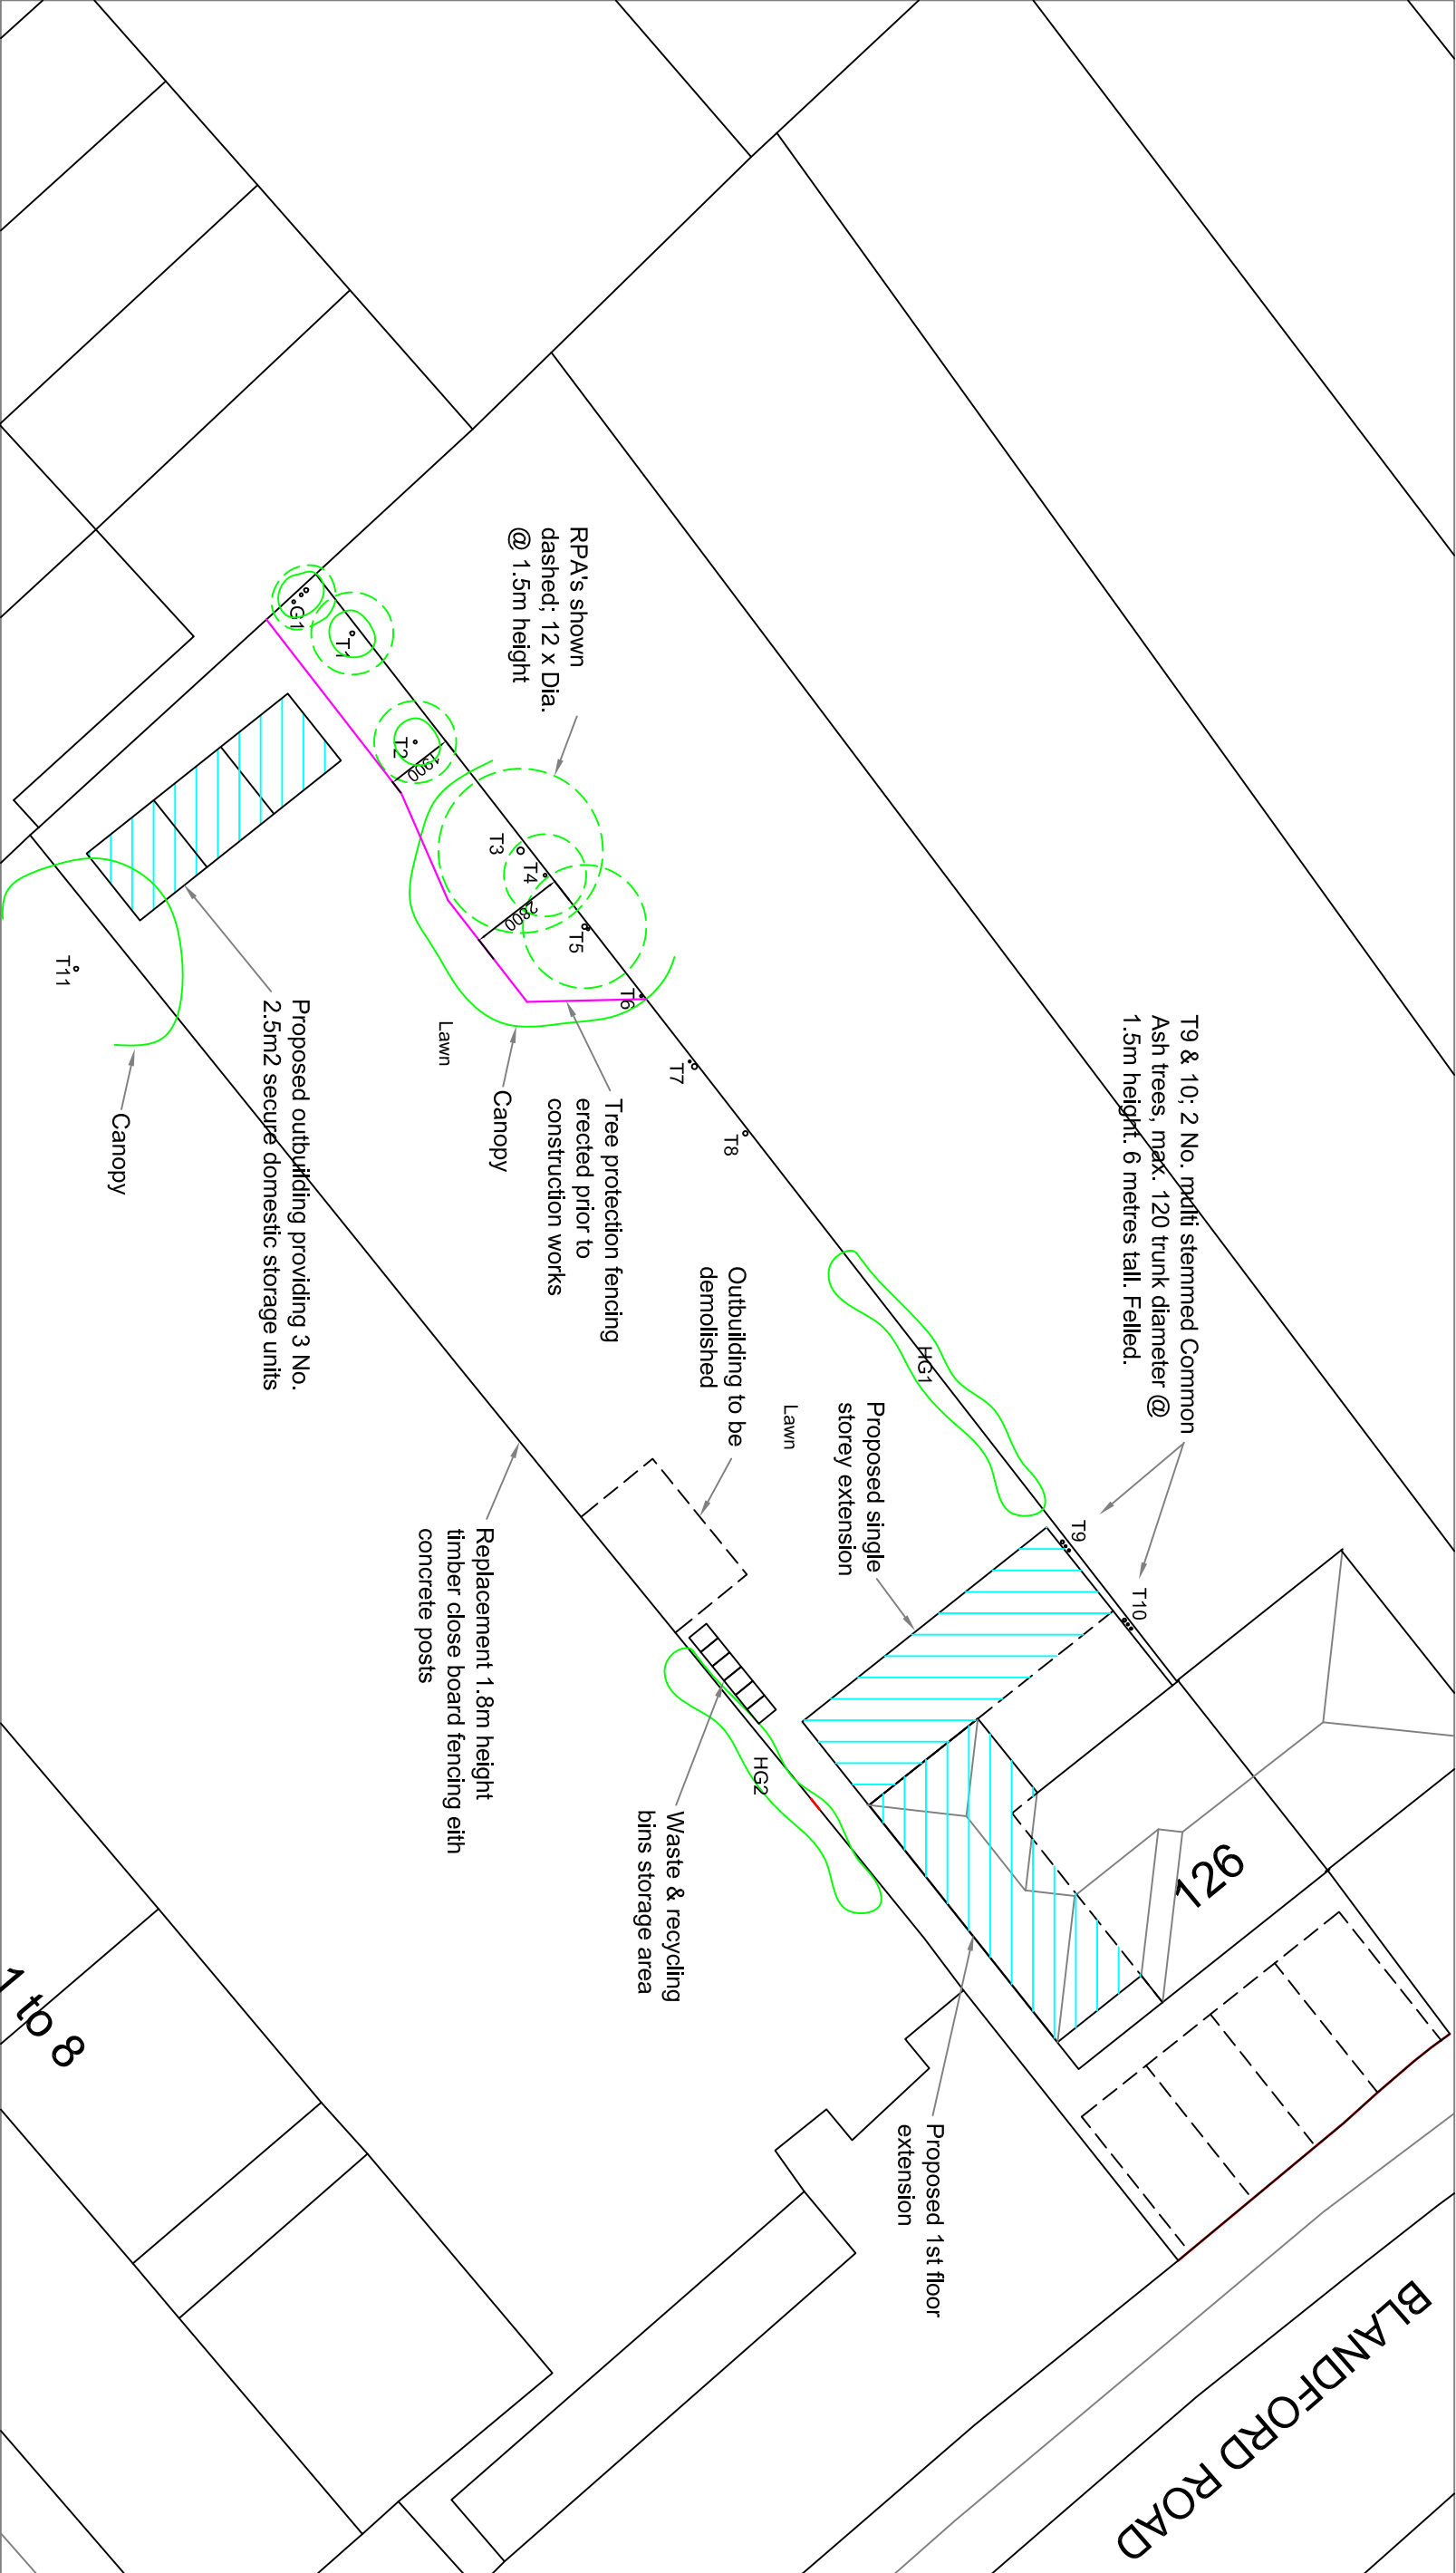

G1: Betula - Birch multi stemmed. Trunk dia. @ 1.5m height: 70-110mm. RPA: 1.32m
T1: Betula - Birch. Trunk dia. @ 1.5m height: 130mm. RPA: 1.56m
T2: Betula - Birch. Trunk dia. @ 1.5m height: 110mm. RPA: 1.32m
T3: Prunus Cerasifera Nigra - purple leaved plum. Trunk dia. @ 1.5m height: 200mm. RPA: 2.4m
T4: Alder - Alnus Glutinosa. Trunk dia. @ 1.5m height: 120mm. RPA: 1.44m
T5: Alder - Alnus Glutinosa. Trunk dia. @ 1.5m height: 150mm. RPA: 1.8m
T6-10: Common Ash - Fraxinus Excelsior (felled)
T11: Elder - Sambucus Nigra located in neighbouring garden (not surveyed).
HG1 & 2: Mixed hedgerow - predominantly comprising hawthorn, field maple, ash, & bramble



Woolhampton Design Centre
Construction Design Services

The Woolhampton Design Centre
Station Road, Woolhampton,
Reading, Berkshire RG7 5SE
Tel: 0118 9713 363

126 & 126A Blandford Road, RG2 8RX

ARBORICULTURAL SURVEY PLAN

SCALES 1:200 @A3

DRAWN NJB

DATE JUN.23

DRAWING No. 23/12/06

REVISION