



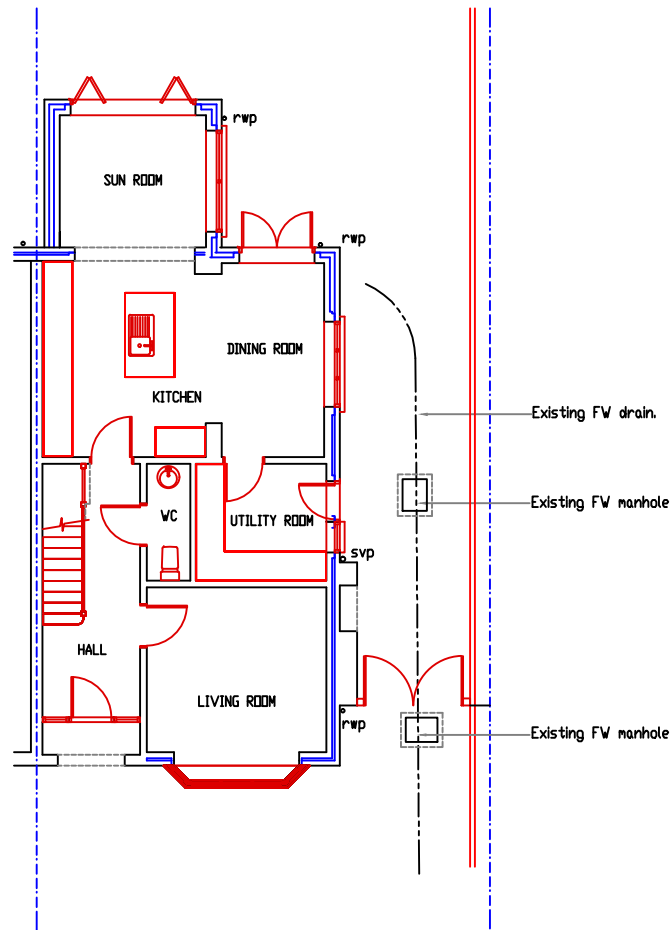

EXISTING GROUND FLOOR LAYOUT
Scale 1:100

Single ply membrane roof covering.

Parapet roof over existing single storey extension.

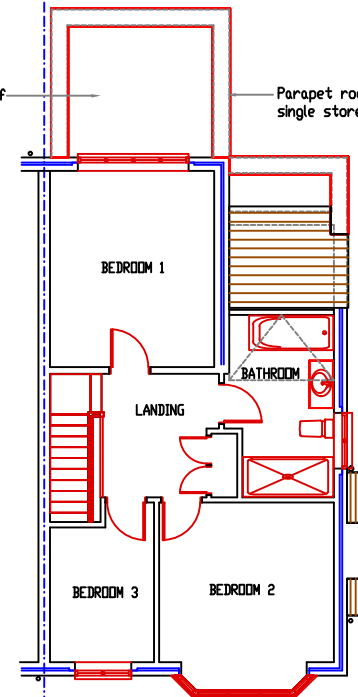


EXISTING FIRST FLOOR LAYOUT
Scale 1:100

General Note:

Any discrepancy found must be reported before proceeding.

All dimensions are to be checked before proceeding with the work.

Drawing to be read in conjunction with Drg No. OAS/23/1863/2 -5

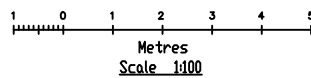

OASIS BUILDING & PLANNING APPLICATIONS

20 WANTAGE RD.
READING, BERKSHIRE. RG30 2SE
Tel: 0118 9573554 / 07717 845681
E-mail: oa.springer@btinternet.com

PROPOSED REAR FIRST FLOOR EXTENSION & SIDE SINGLE STOREY PITCHED ROOF EXTENSION INCLUDING MODIFICATION TO THE EXISTING MAIN ROOF
Planning Application

Client
Mr & Mrs P Addington
8 Burnham Rise,
Emmer Green,
Reading,
RG4 8XJ

Scale 1:100,	File Name: 8 Burnham Rise P123.dwg
Date April 2023	Drawn by O.A.Springer
Drawing No. OAS/23/1863/1	Rev. 0