


Hexham Road


Day Centre for Adults with Learning Disabilities, Sheltered & General Needs Accommodation

Proposed Flat Layout Design - Axonometric & Model Images

- a Entrance
- b Hall
- c Bench and Coats
- d Living Room with dining table
- e Juliette balcony
- f Kitchen
- g Bedroom with double bed
- h Bathroom with accessible shower
- i Air source heat pump
- j Storage
- k Service meters

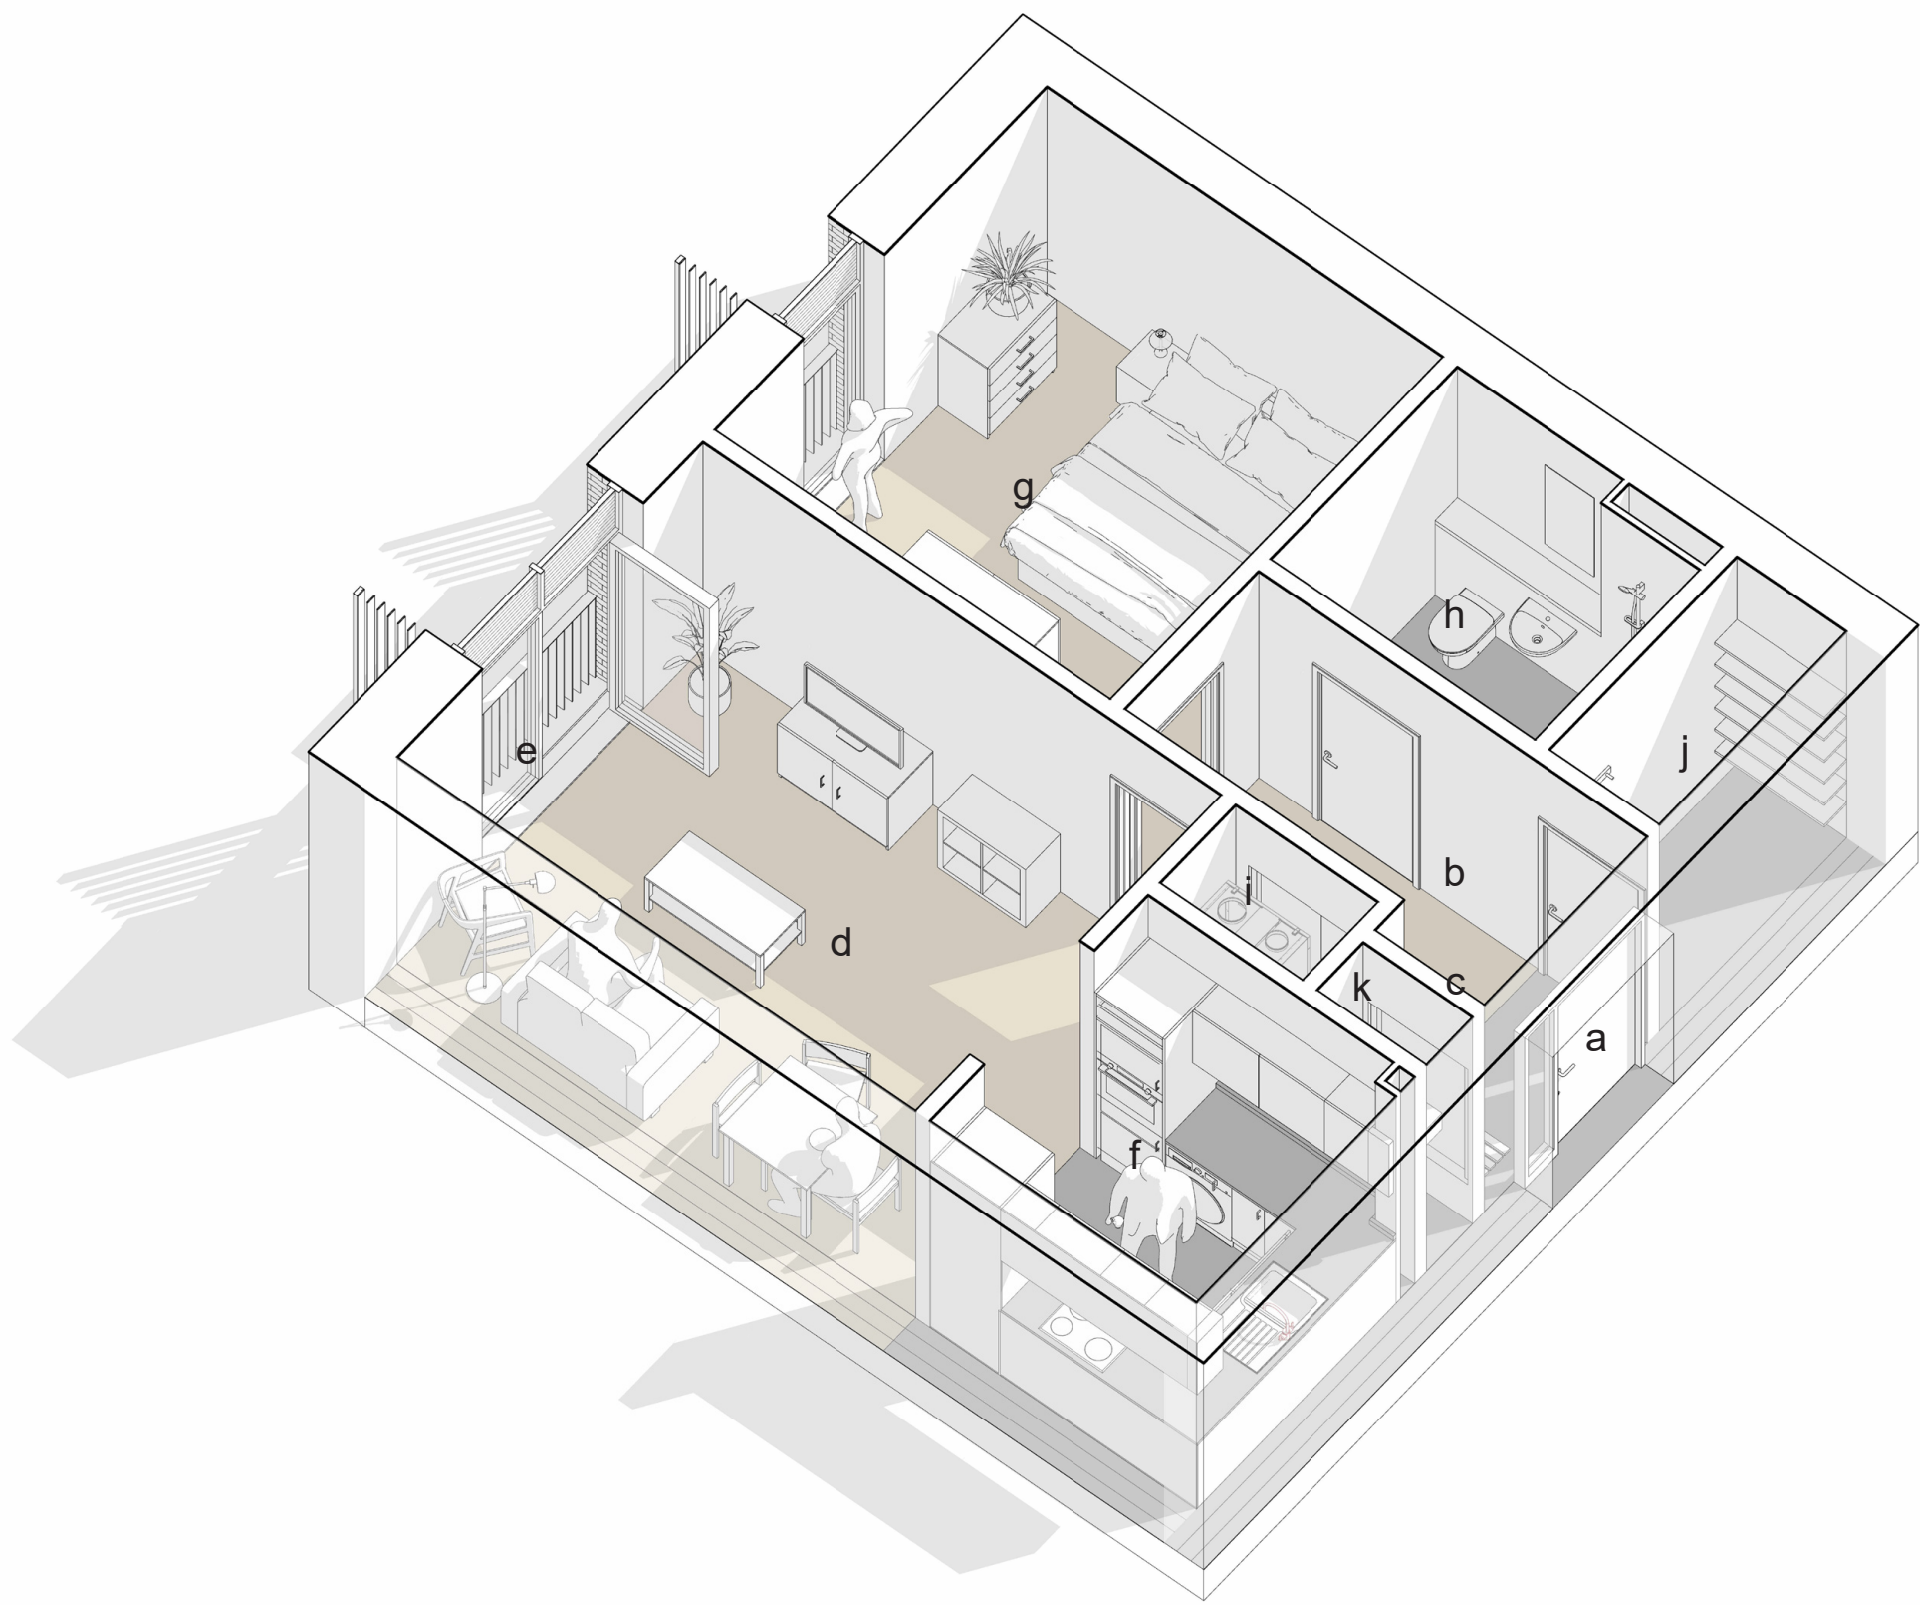

Typical 1 Bed Sheltered Flat Axonometric - for both General Needs and Sheltered accommodation

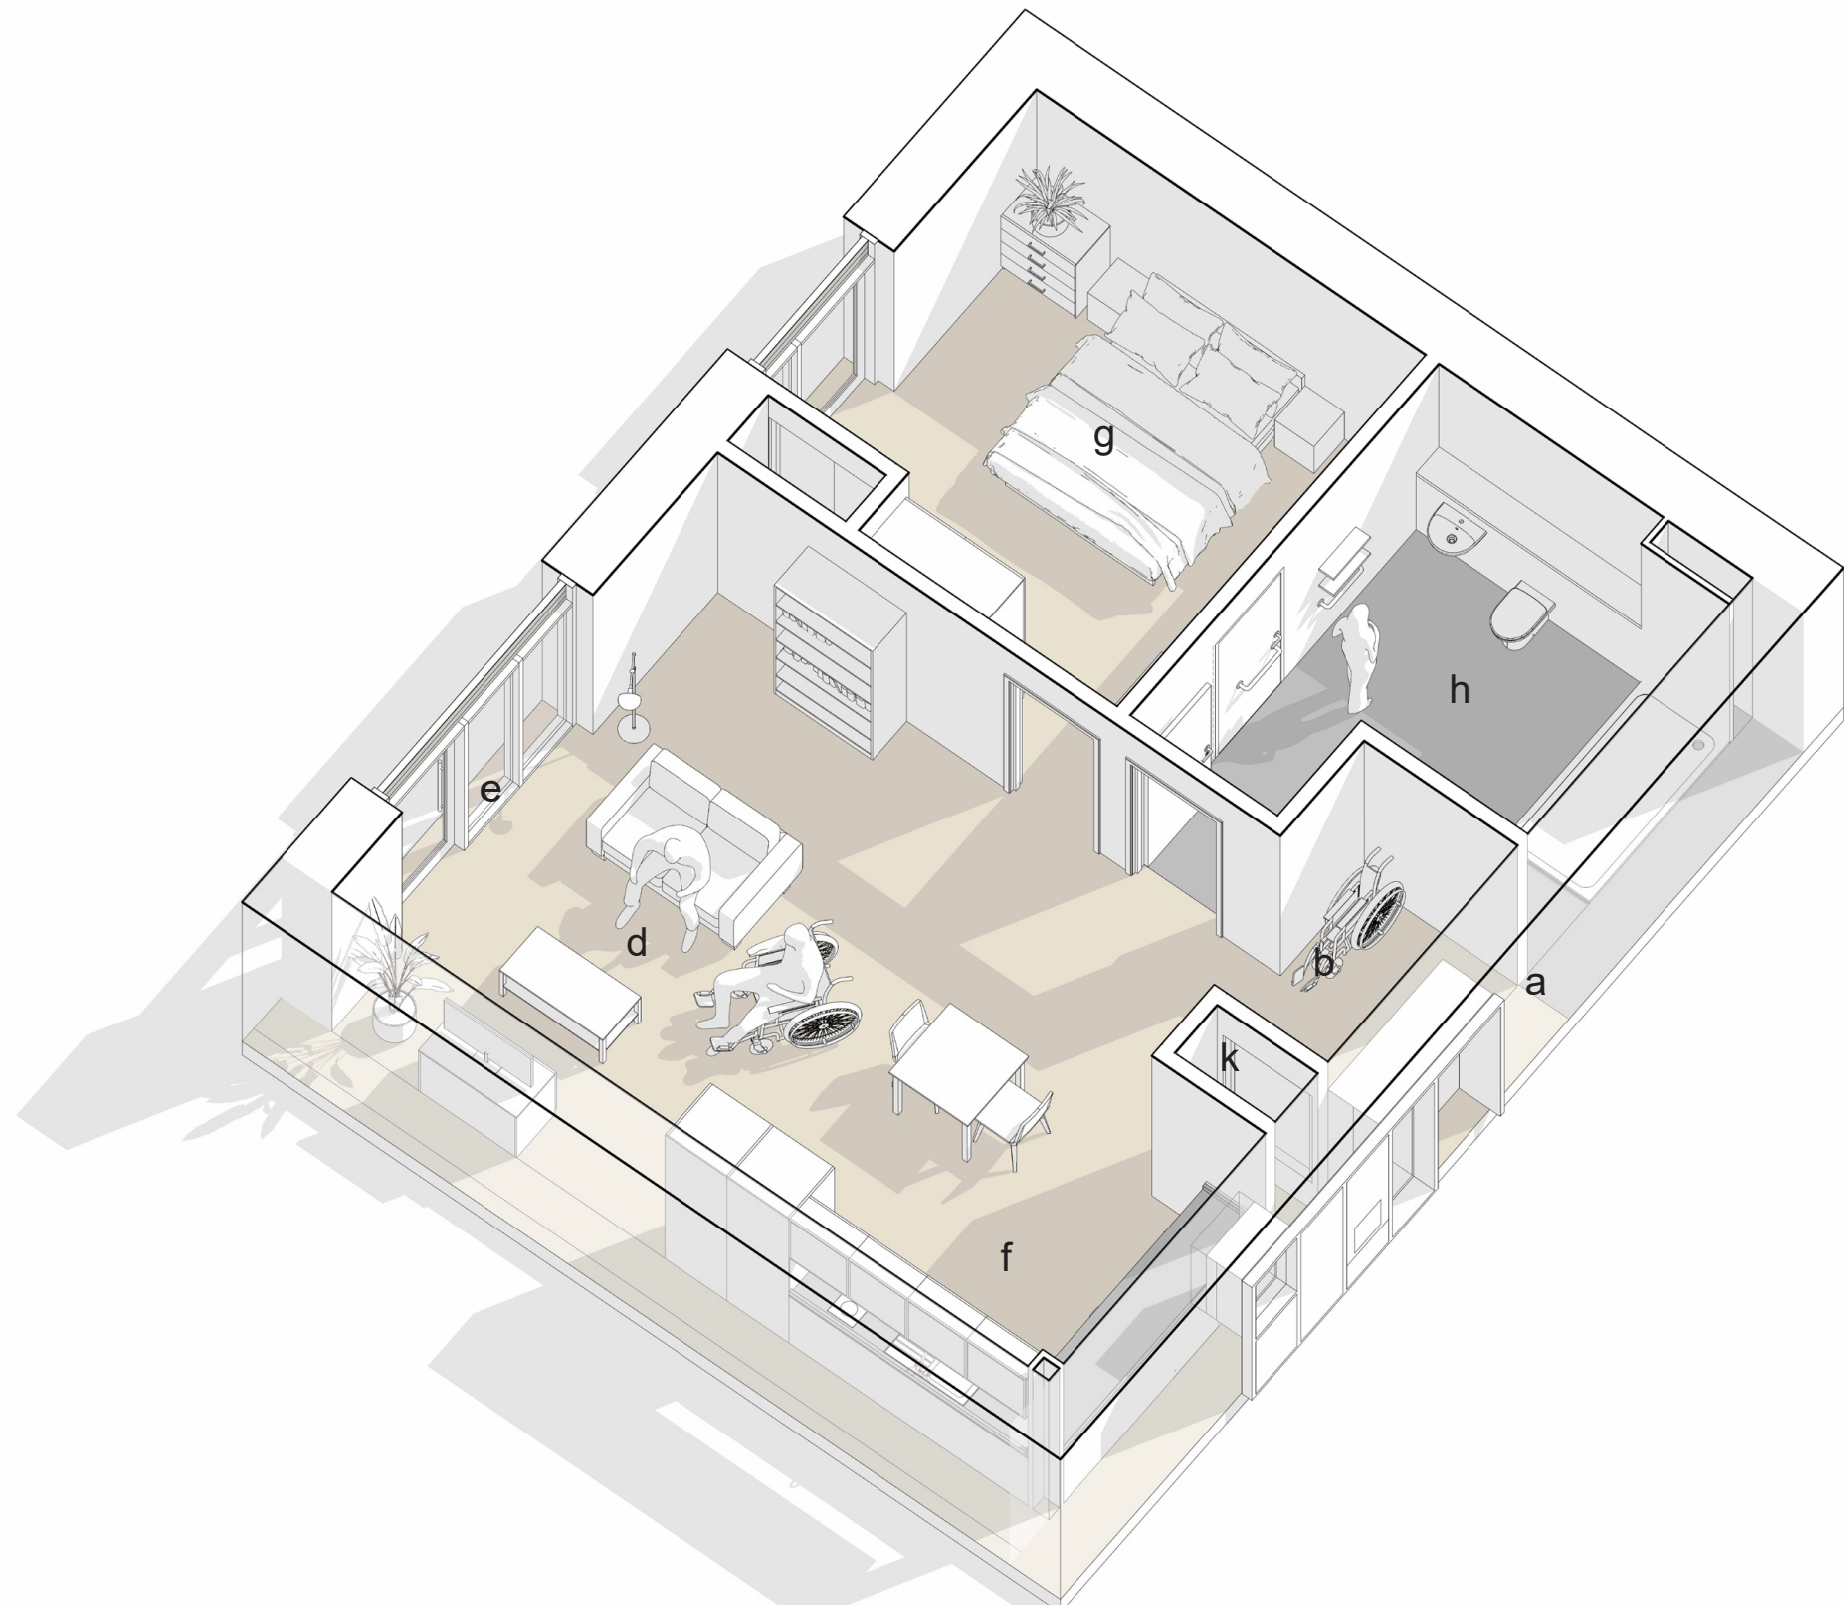

Typical Category 3 Flat Axonometric



Typical 1 Bed Sheltered Flat Development Model (Built at 1:50) - for both General Needs and Sheltered accommodation



PLANNING

E05076-HCC-ZZ-ZZ-MR-A-1890 P1
February 2023