

Sheet Notes

- the drawing is copyright protected and may not be used, reproduced or relied upon by any third party except as explicitly agreed by MAPL
- all dimensions are in millimetres unless noted otherwise
- all measurements must be obtained from stated dimensions only and not be scaled off except for Local Authority Planning application purposes
- all drawings must be read in conjunction with all other project drawings and any discrepancies reported immediately for clarification
- full schedules, specification notes and legends are located on drawings numbered '900' to '999' (900 series)

Rev	Date	By	Description
0	28.02.2023	FM	First issue

m

a

michael aubrey

partnership

• 0118 962 9666 • www.mapl.co.uk

Client

Mr. & Mrs. Smith


Project Address

14 Buxton Avenue, Caversham,
Reading. RG4 7BU

Project Description
Extensions & Internal
Alterations


Sheet Title
Plans - Ground & First Level -
Existing GA

Sheet Ref.	MAP-C4623-111	Rev.	0
Project Ref.	C4623	Date	28.02.2023
Drawn by	FM	Checked by	CB
Scale	1 : 100	Sheet Size	A3

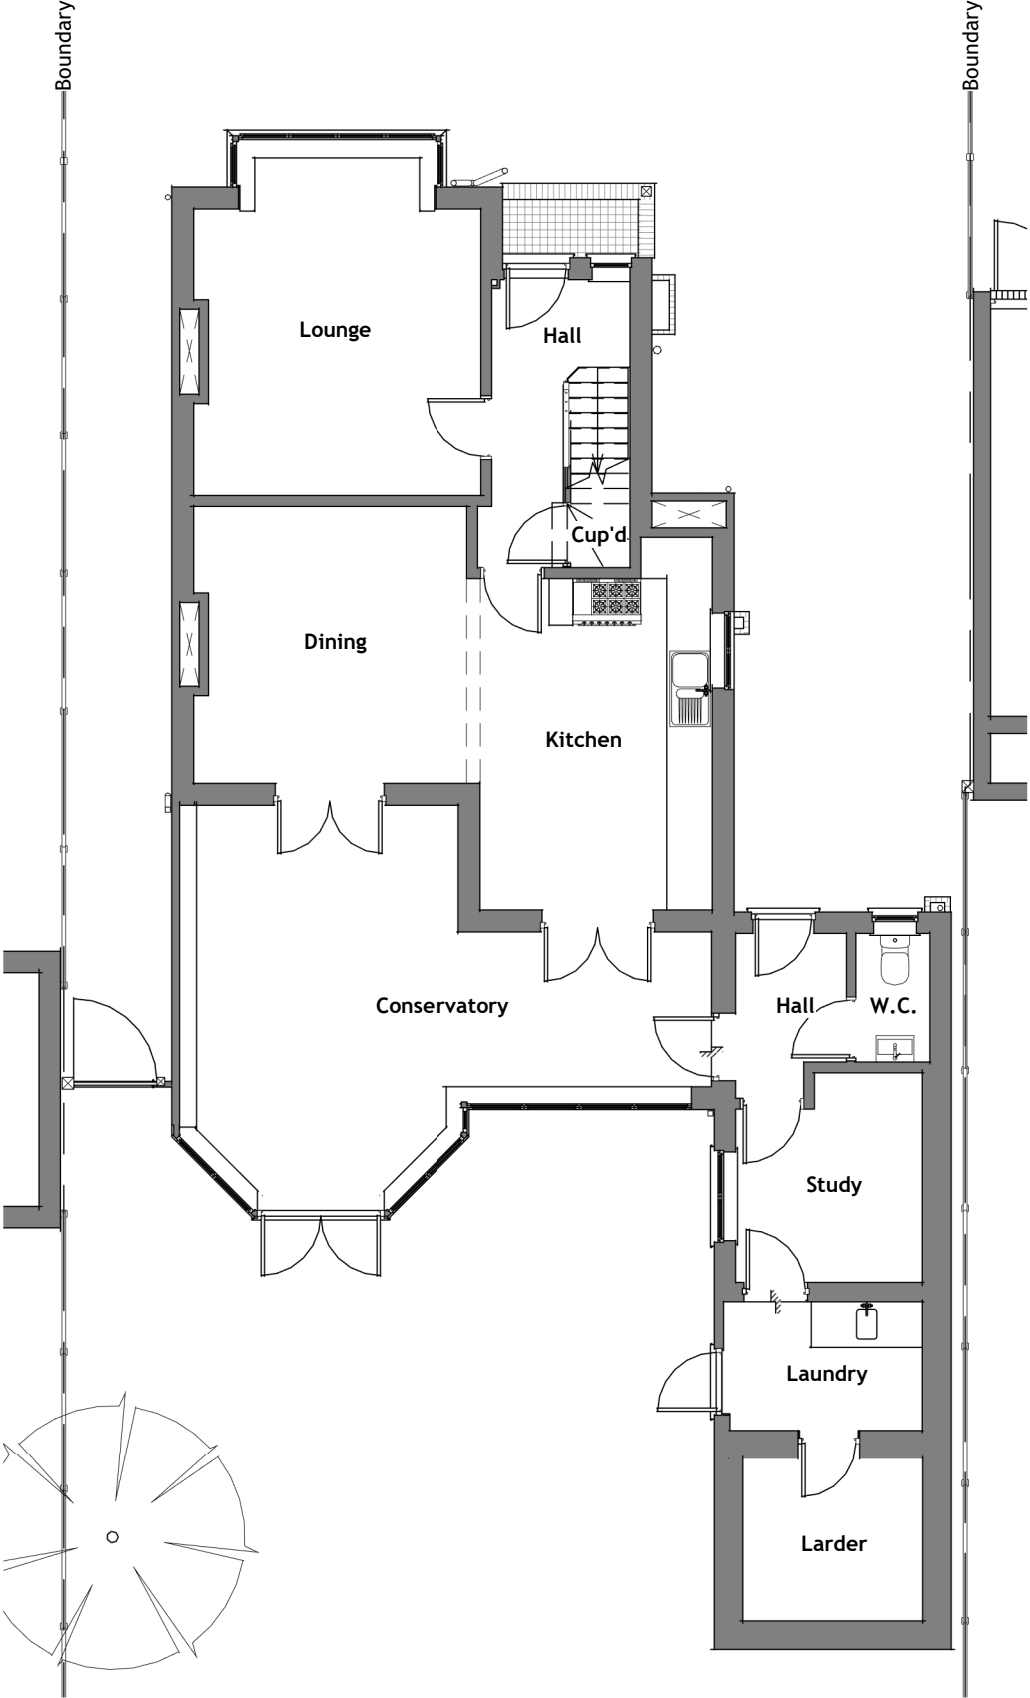

Existing Ground Level Plan

General Arrangement | 00-FFL | Scale 1 : 100

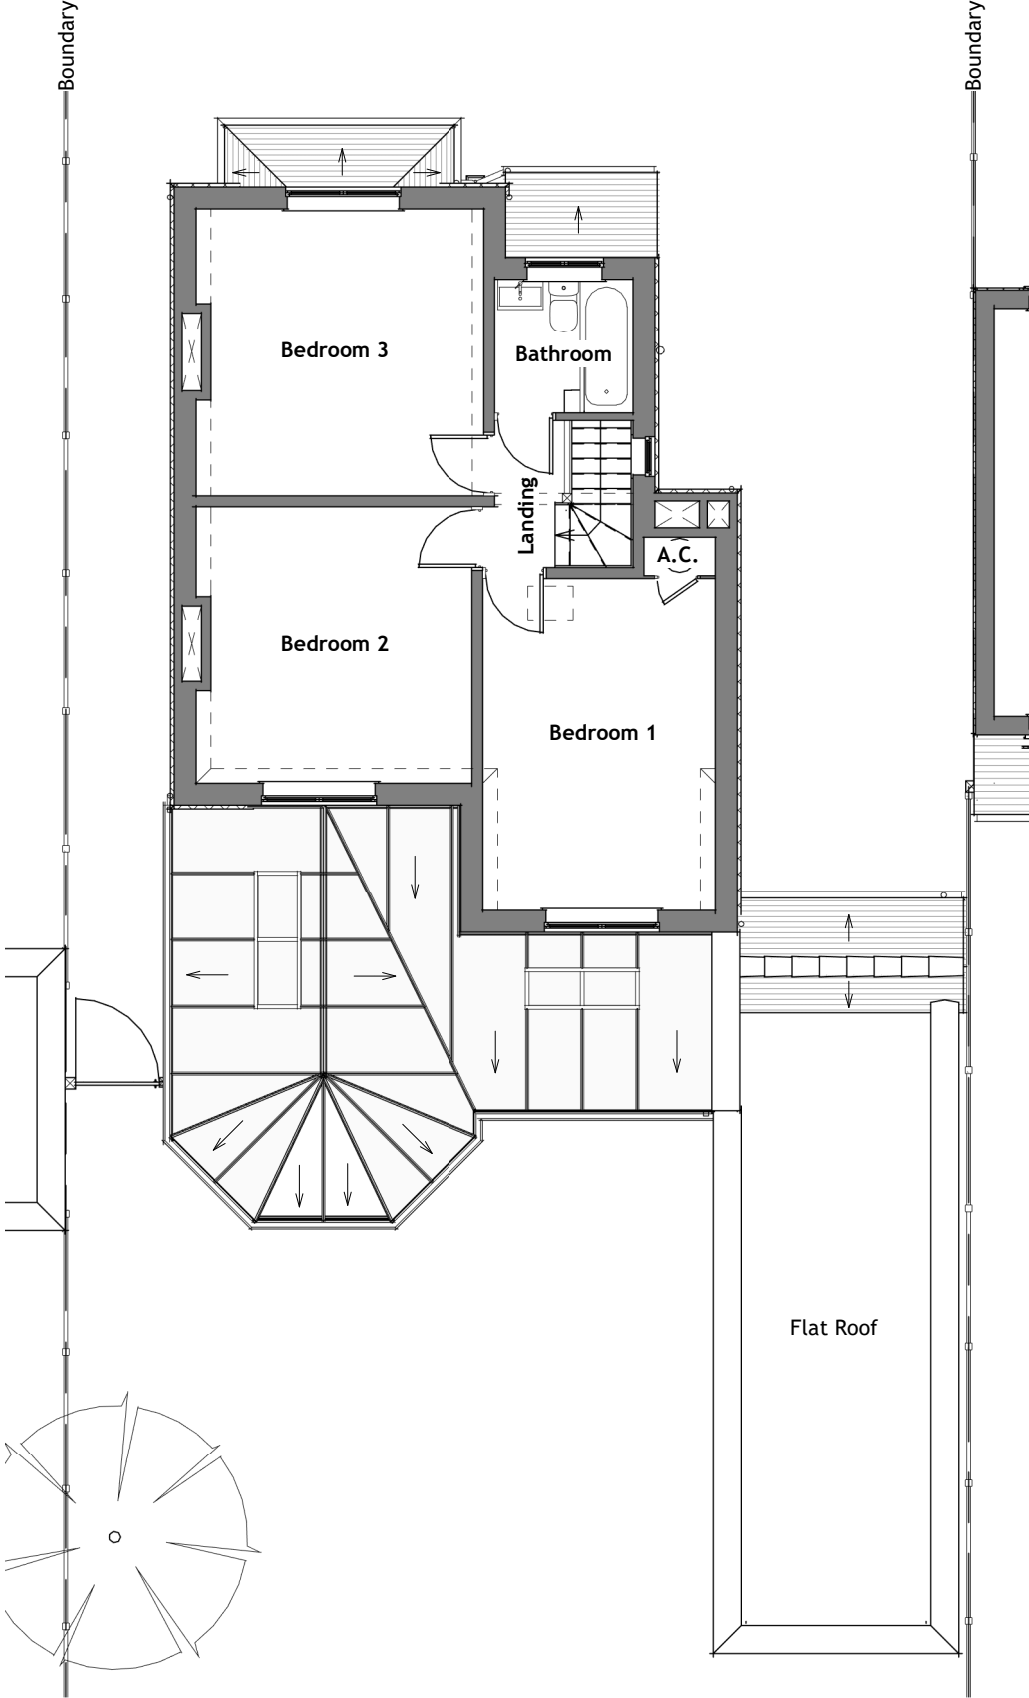

Existing First Level Plan

General Arrangement | 01-FFL | Scale 1 : 100

