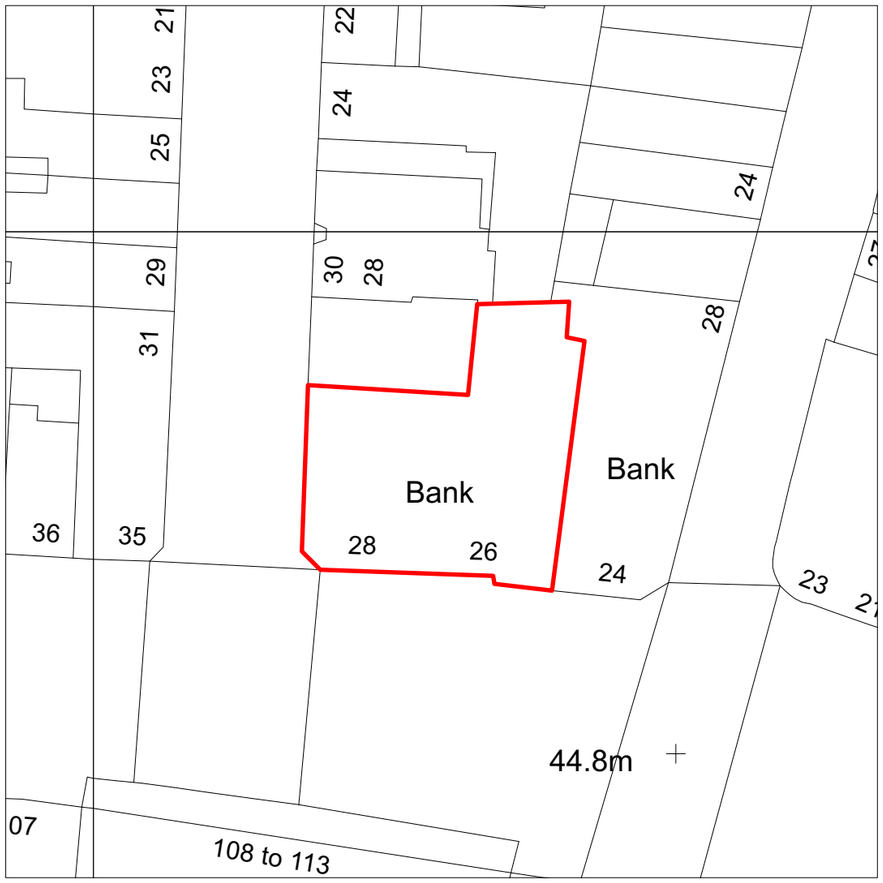

BLOCK PLAN 1:500 @ A3

0 5 10 15 20
Metres

LOCATION PLAN 1:1250 @ A3

20 0 20 40 60 80 100
Metres

N

© Crown copyright and database rights 2021 OS 1000038864

Reproduction in whole or in part is prohibited

without the permission of Ordnance Survey.

PUBLIC

A&Q PARTNERSHIP
UNITED KINGDOM • HONG KONG
www.aqp.co.uk
architecture | design | masterplanning | interiors

REVISION	BY	DATE	REVISION	BY	DATE
- -	-	-			

CONTRACTORS MUST CHECK ALL DIMENSIONS ON SITE. ONLY FIGURED DIMENSIONS ARE TO BE WORKED FROM. DISCREPANCIES MUST BE REPORTED TO THE ARCHITECT BEFORE PROCEEDING.

© THIS DRAWING IS COPYRIGHT

PLANNING

CLIENT: CORPORATE REAL ESTATE

PROJECT: 2021 EMERALD
READING BROAD STREET
PIN GB4002

DRAWING: **LOCATION & BLOCK PLAN**

DRAWING No.: **23053 PA 20**

SCALE: AS NOTED

DRAWN BY / OFFICE: KRC / DORCHESTER

REVISION: -

TB V10.1