



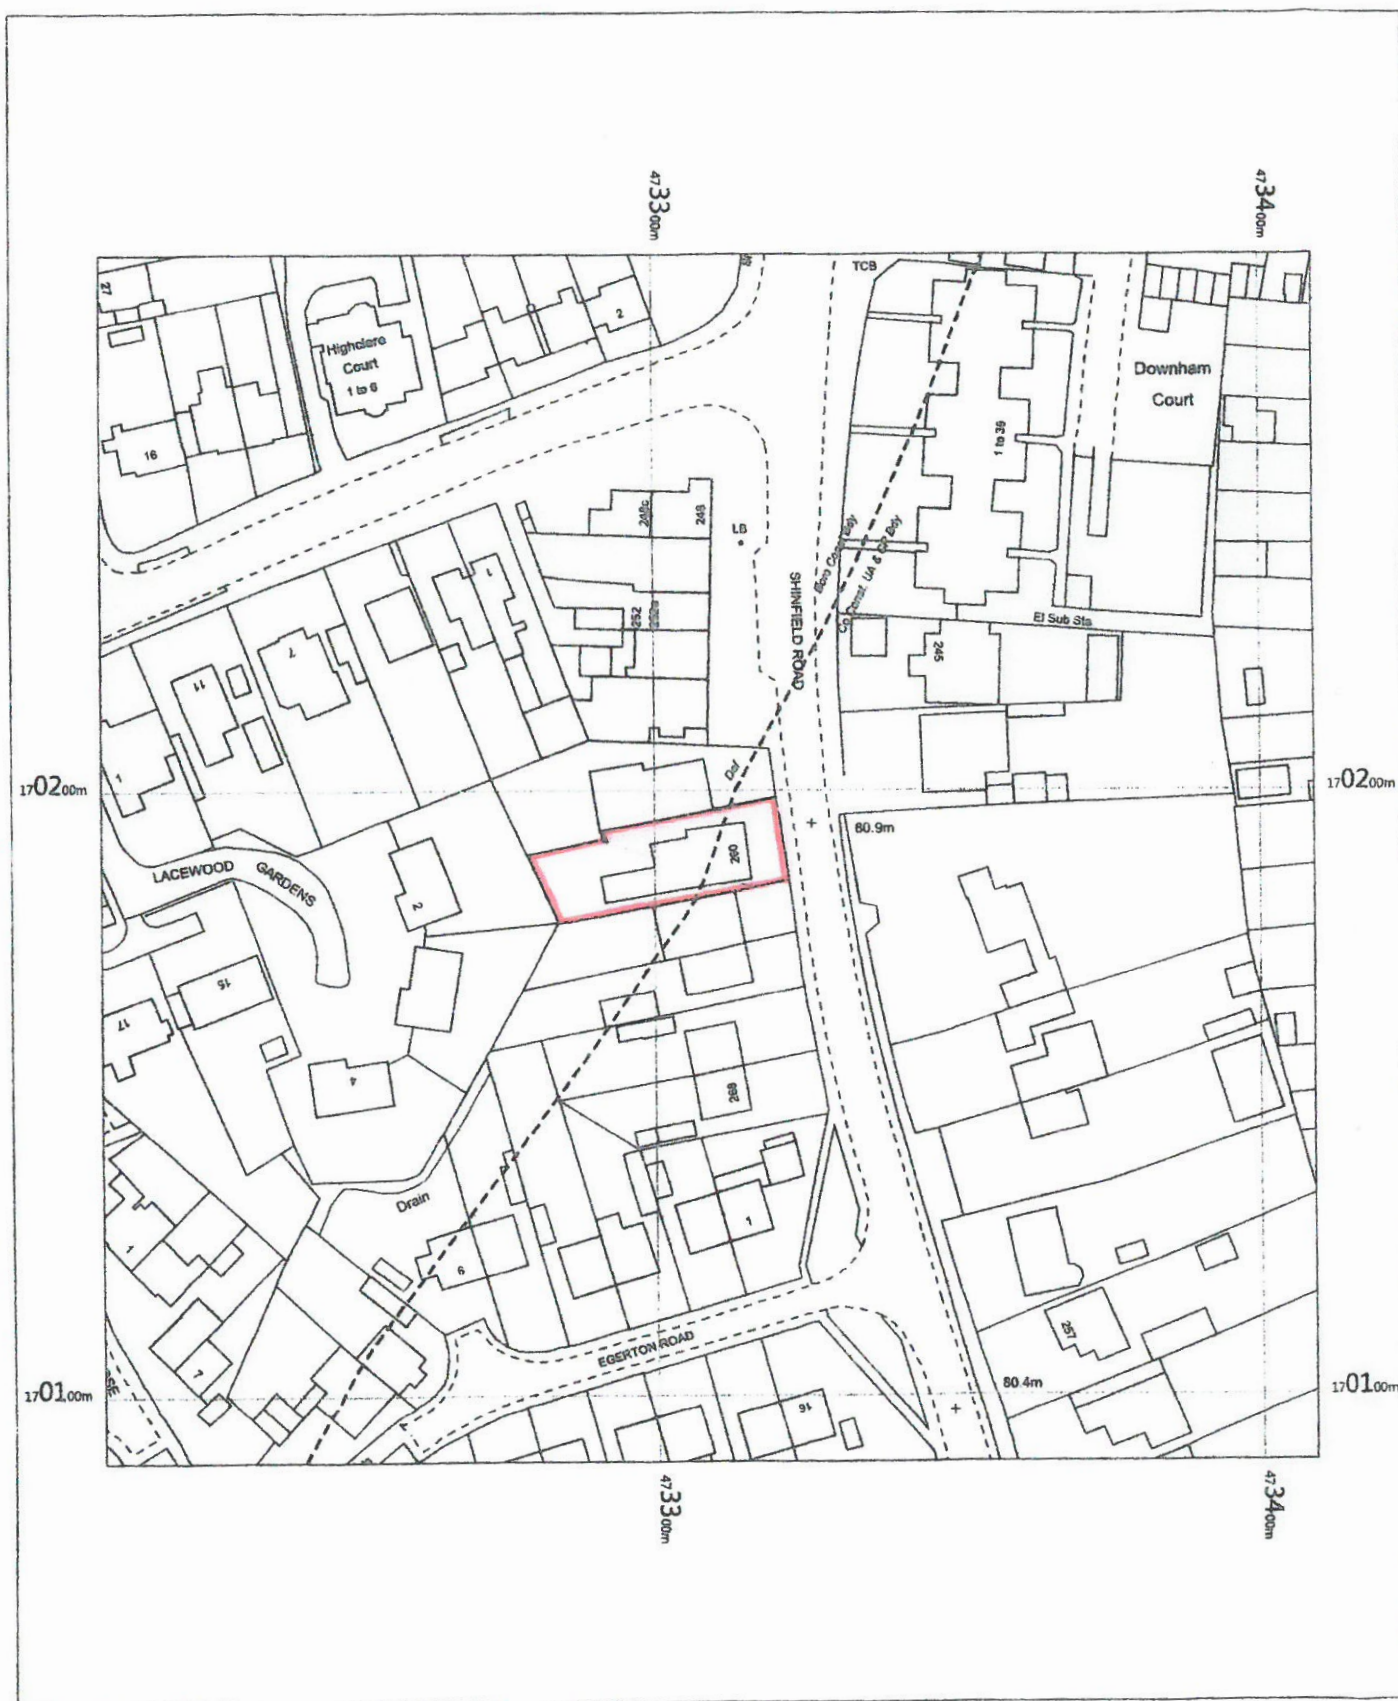

LOCATION PLAN
Scale 1:1250

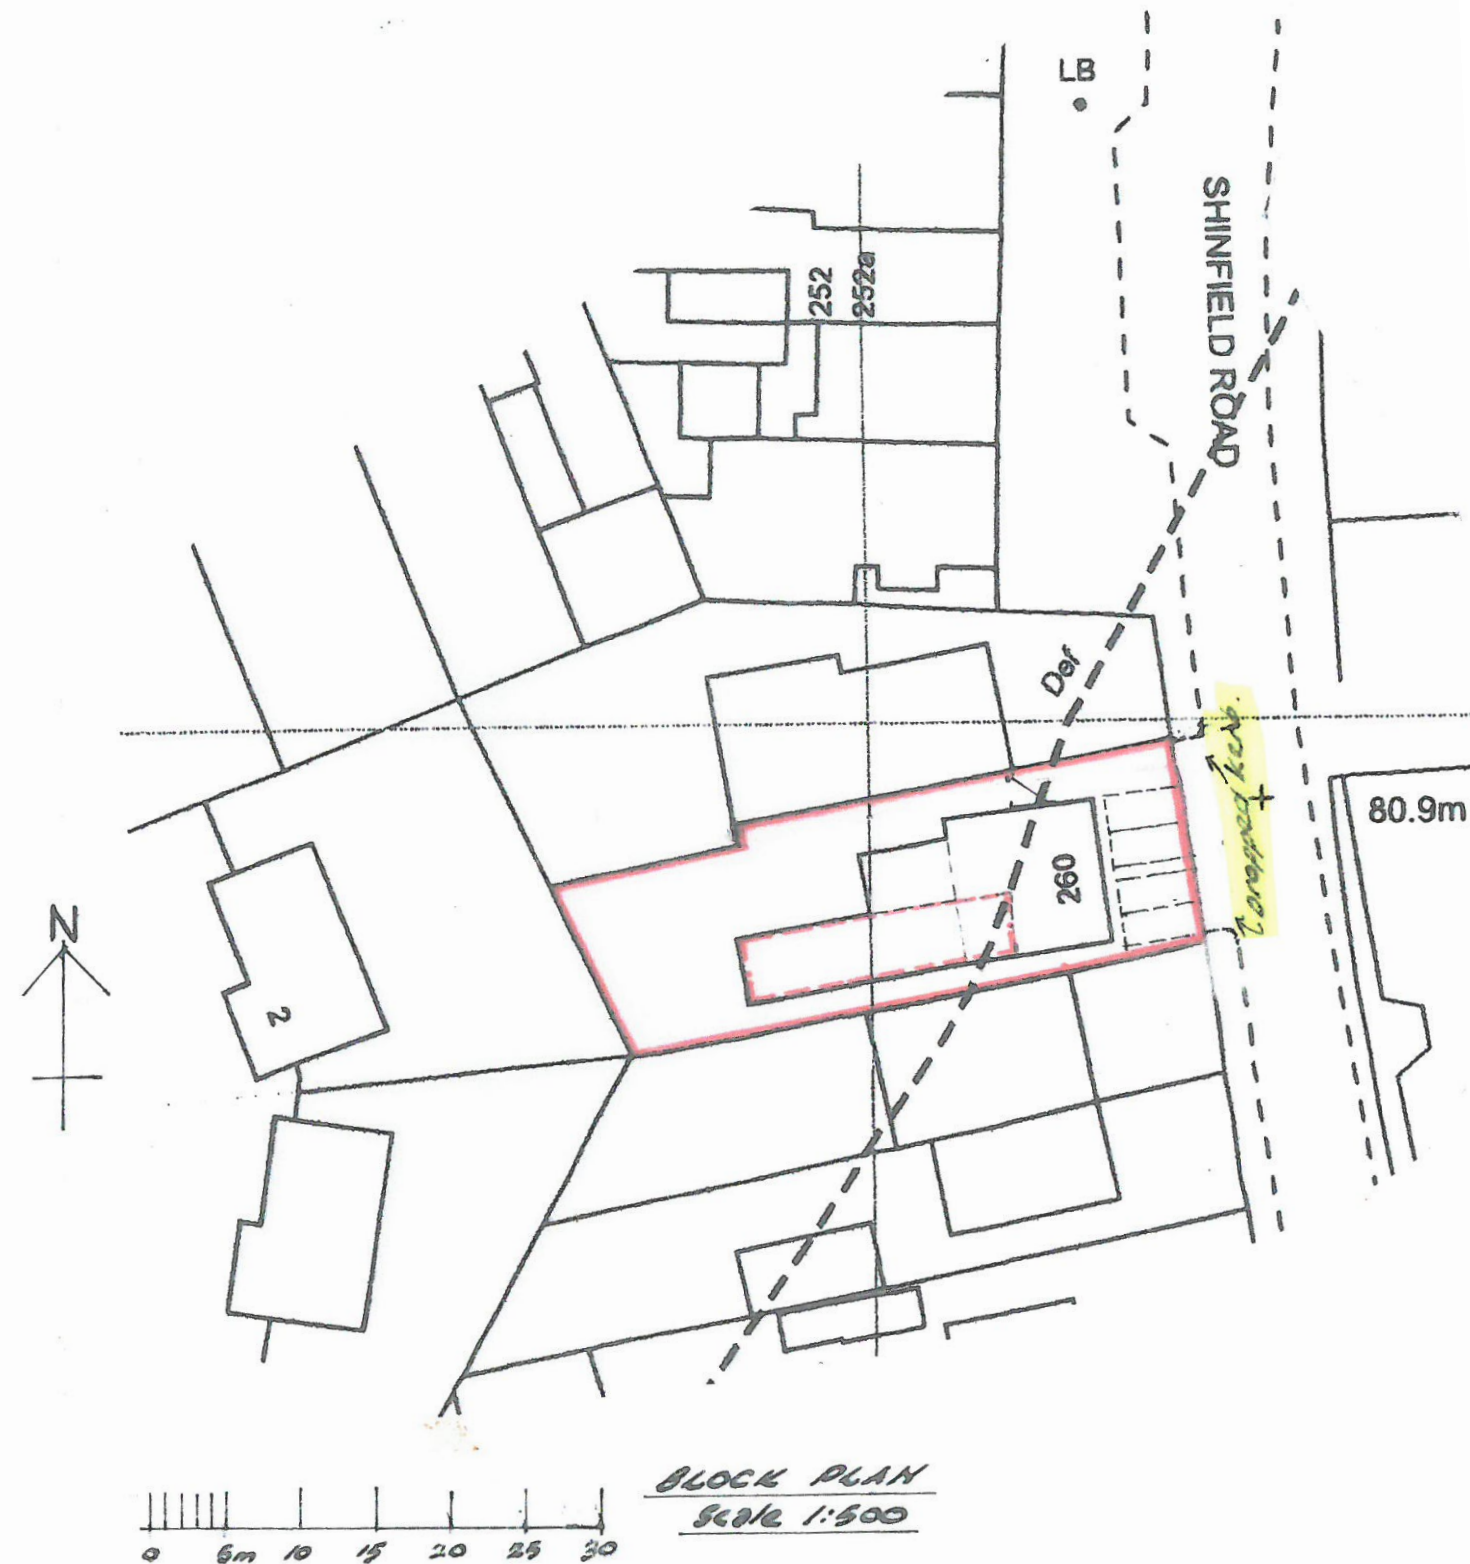

BLOCK PLAN
Scale 1:500

ORDNANCE SURVEY LICENCE AL815675
Client: S & B CASEY
Job: 200, SHINFIELD ROAD, RG2 9NG
Scale: 1:1250 1:500
Drawing No. 06/3 Date: Jun 2020