


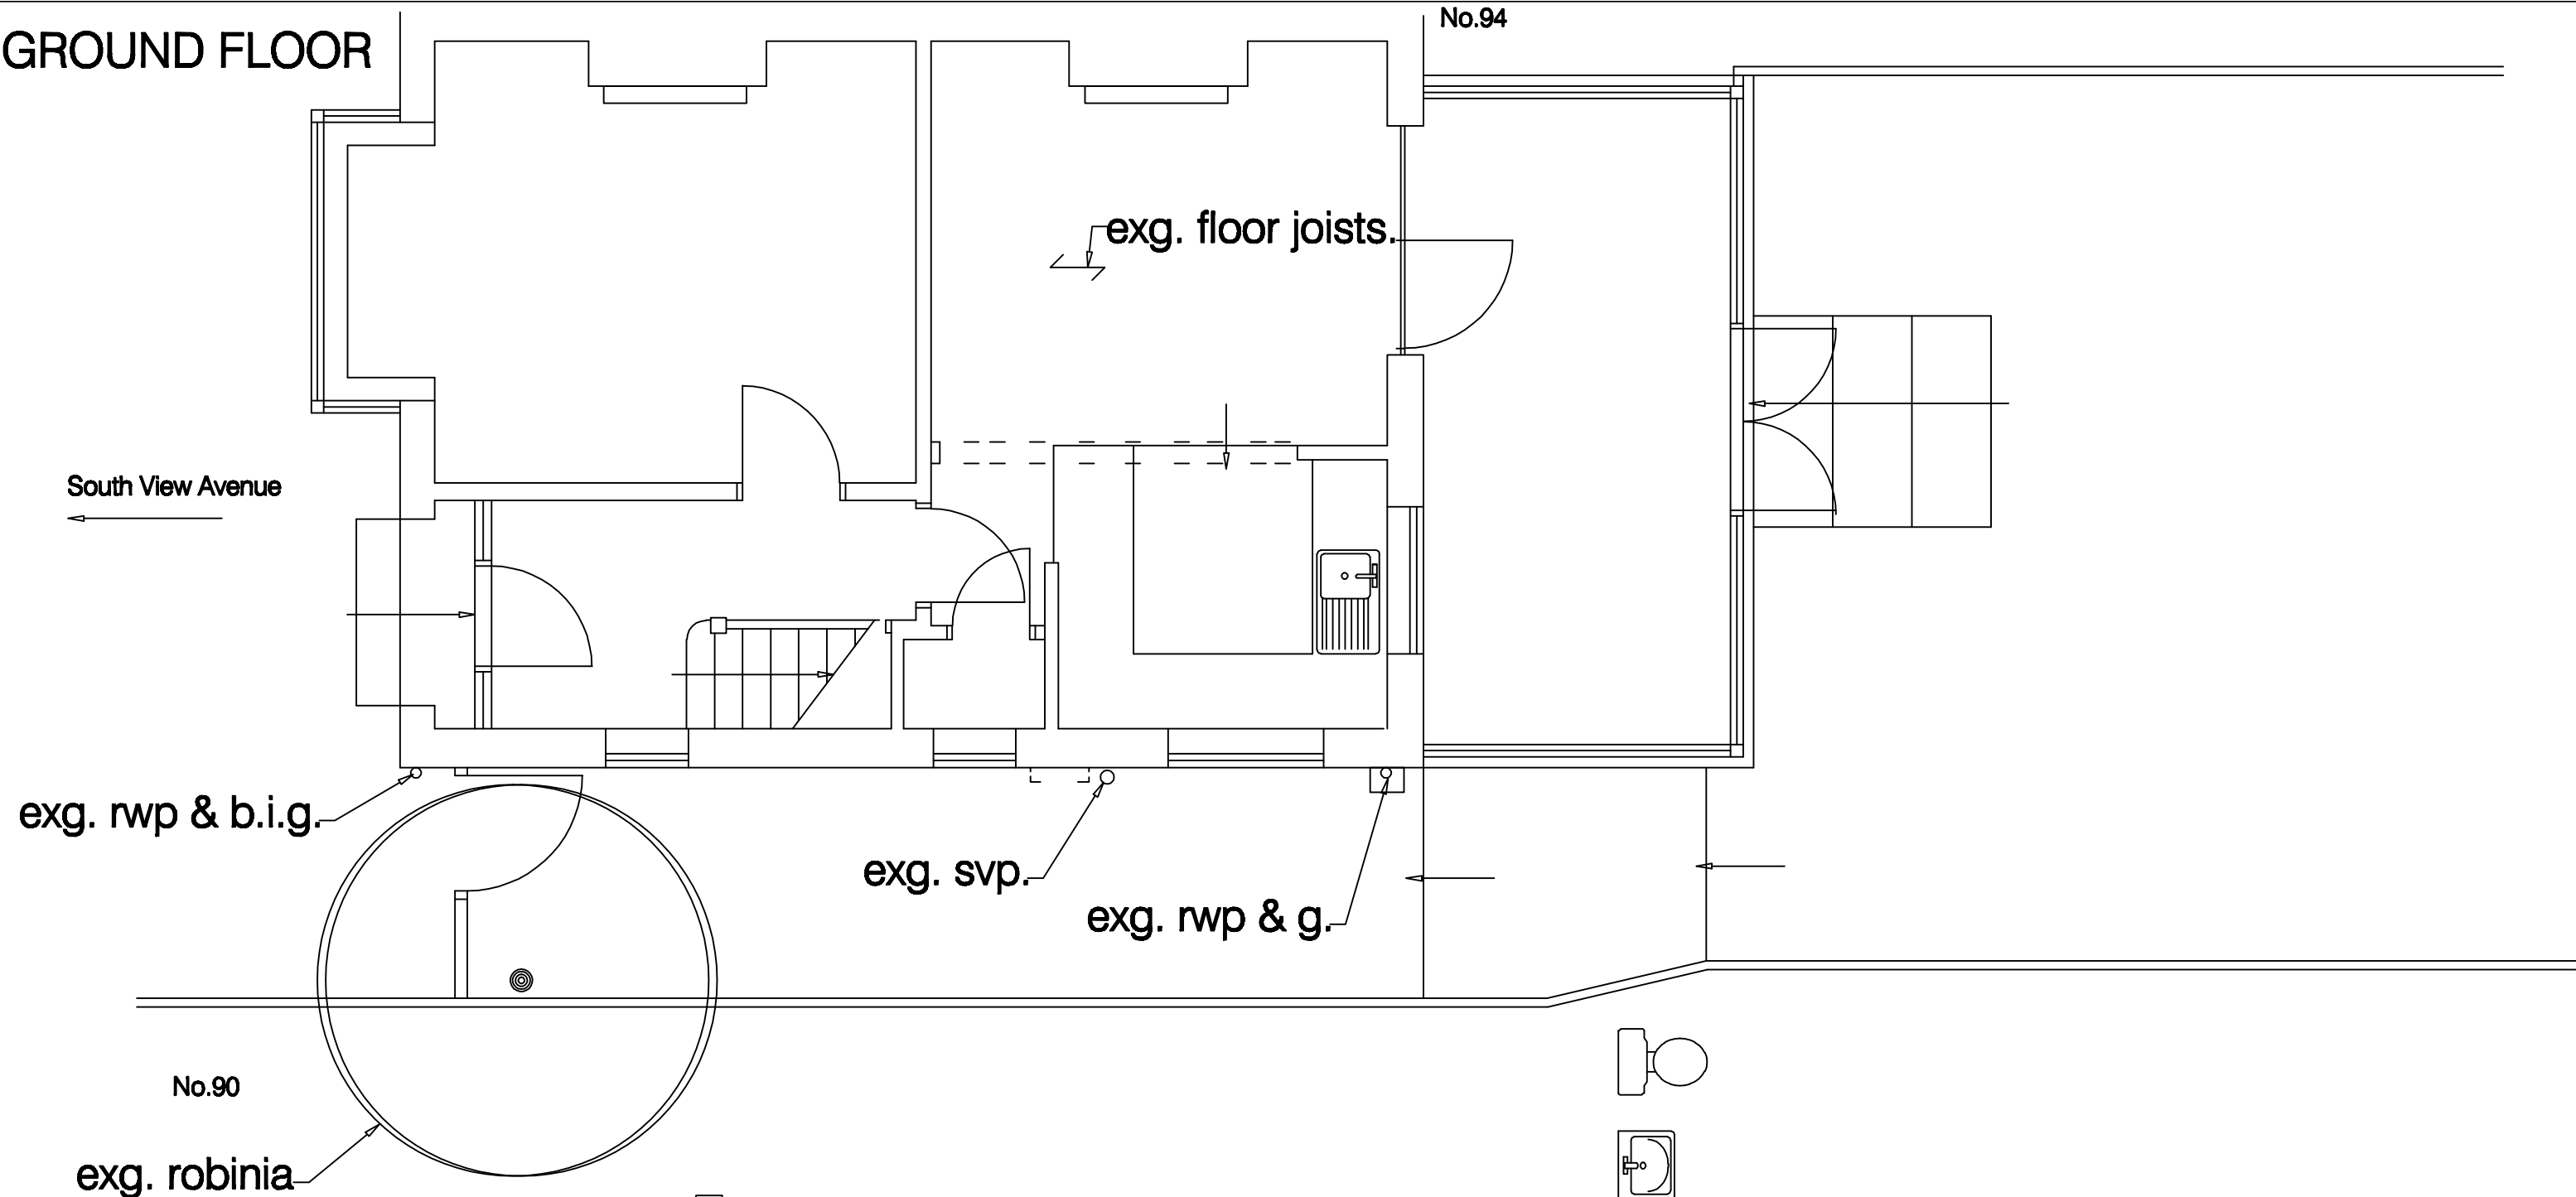

project 92 South View Avenue
Caversham, Reading, Berkshire

for title Ms C Homer
1:50 Ground Floor and Elevations as Existing

Drawing no: 1362 / 1 /

M D Howlett
architectural consultant
11 Prospect Street, Caversham, Reading
Berkshire RG4 8JB; Tel: (0118) 947 7117
Email: pmaarc@globalnet.co.uk

Date: November 2022

0 1 2 metres (1:50 on A2)

