


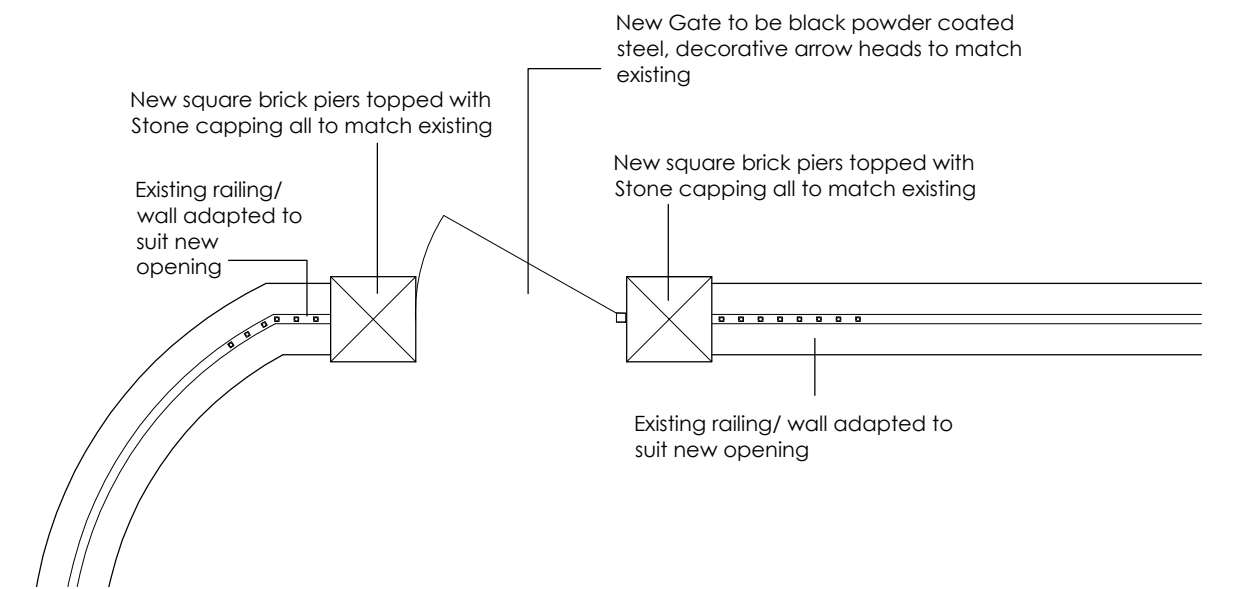
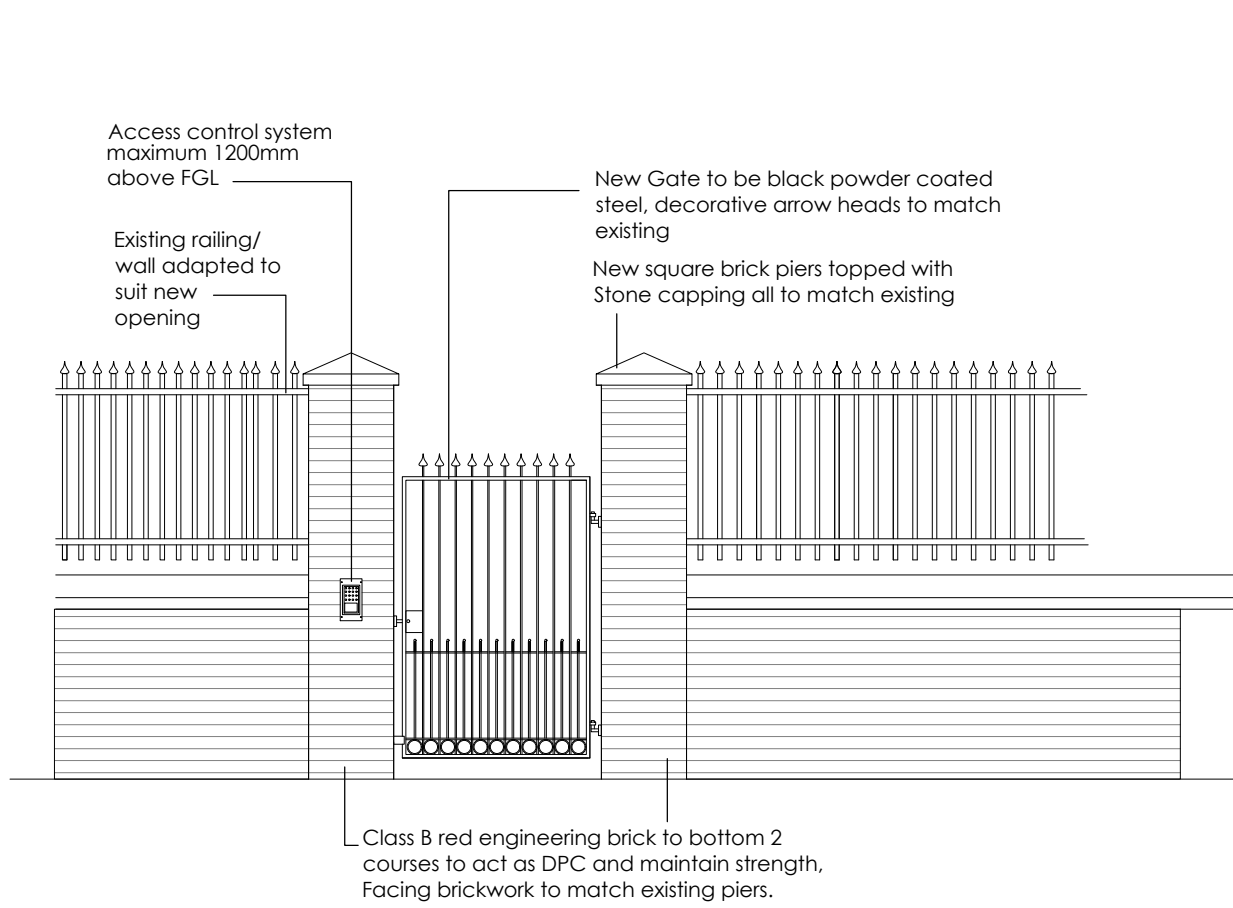
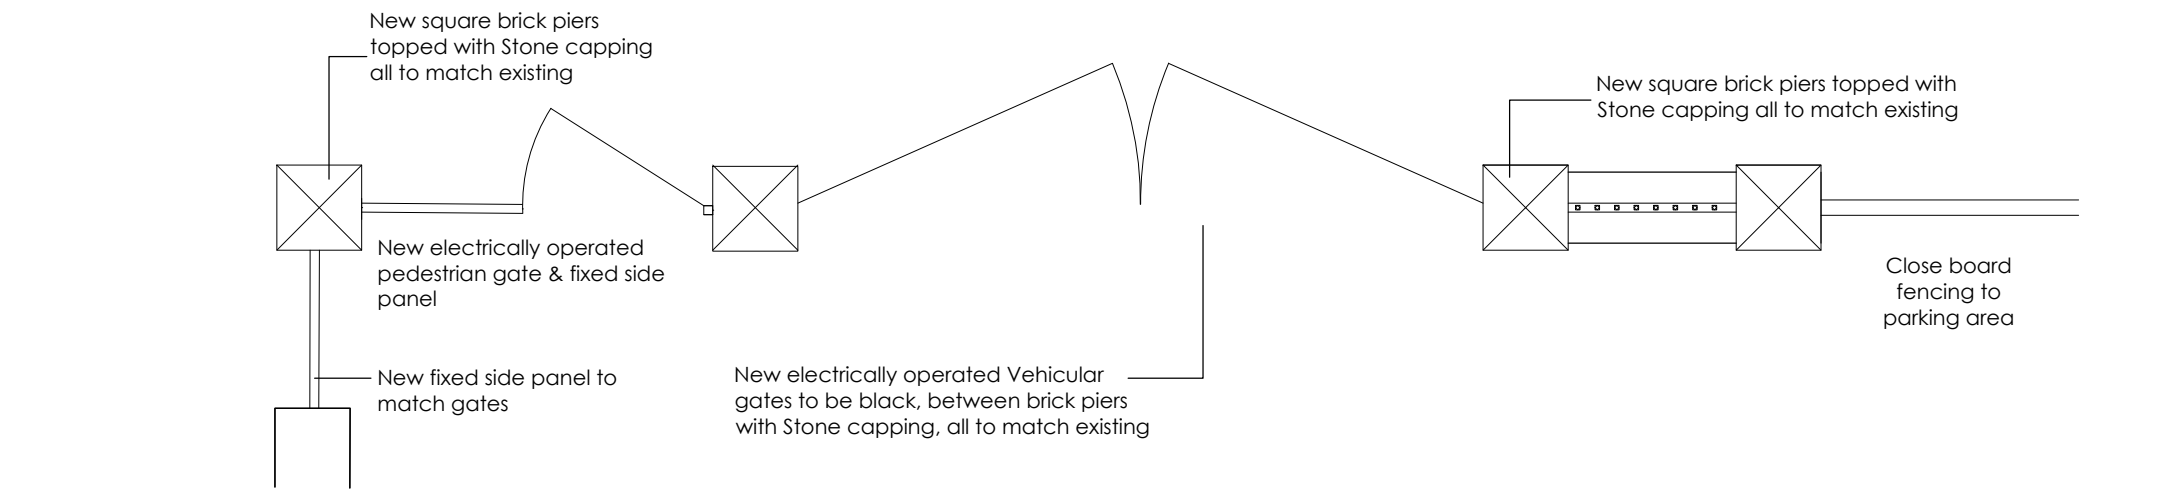


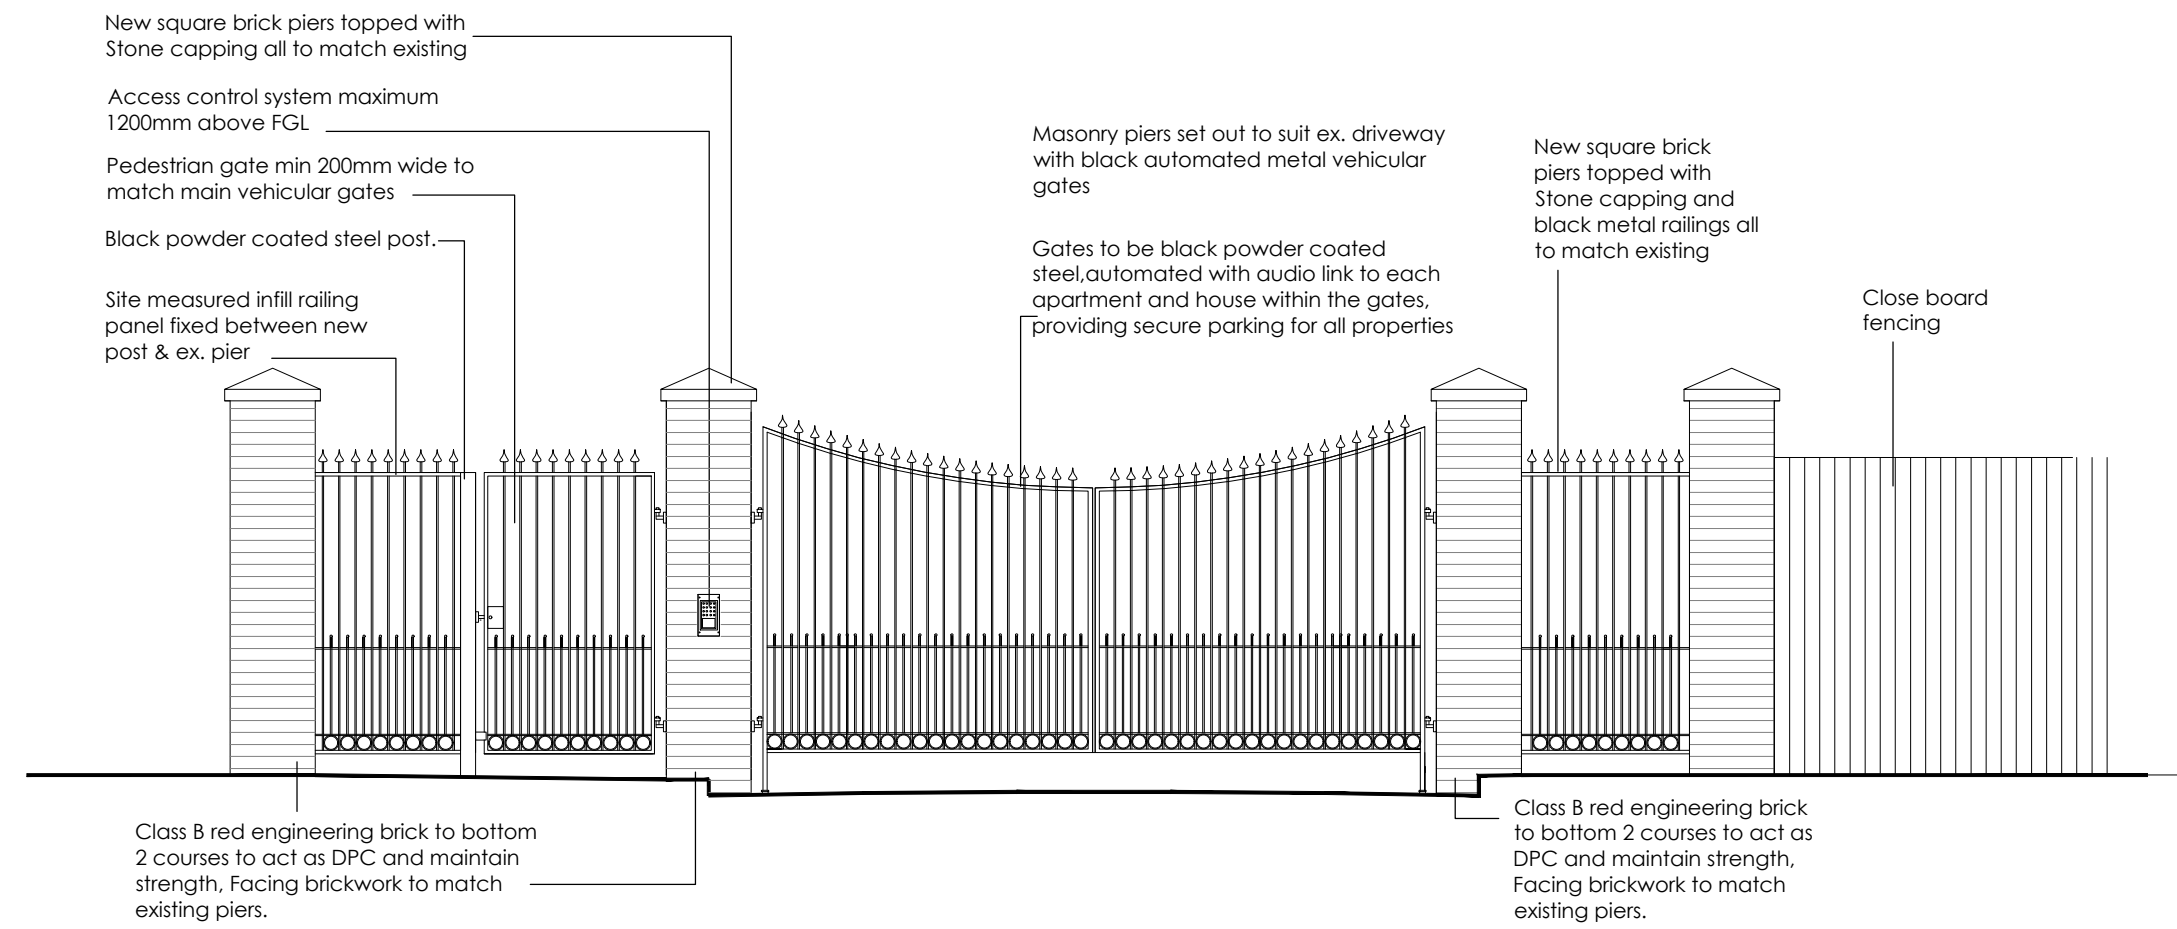


GATE/RAILINGS - G1

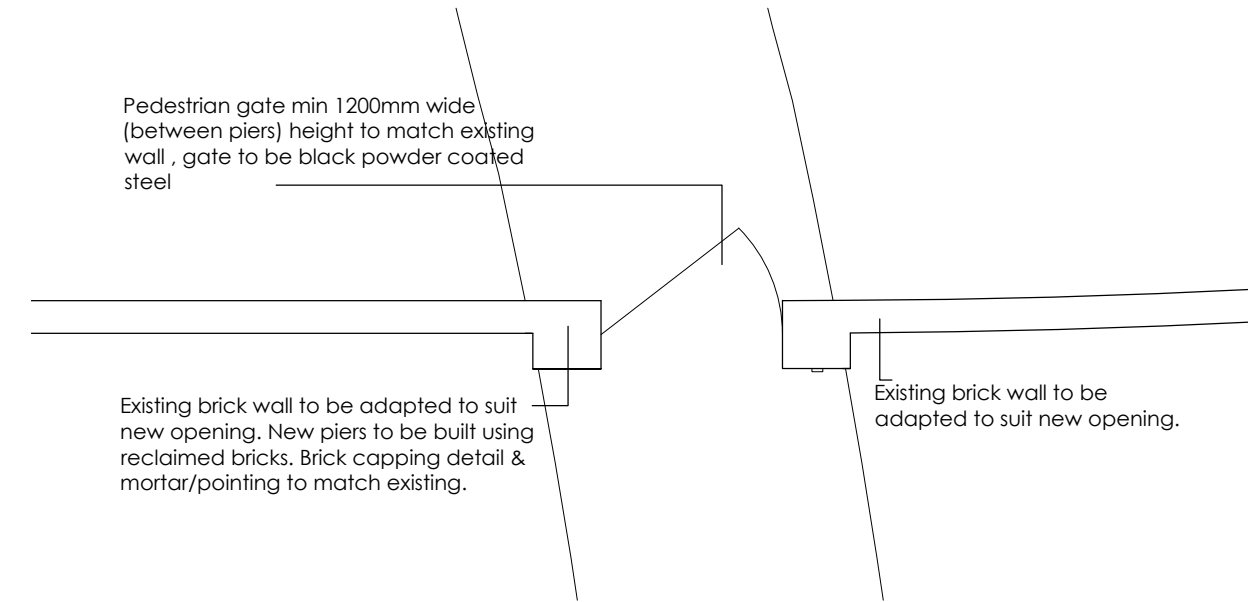


GATE/RAILINGS - G2

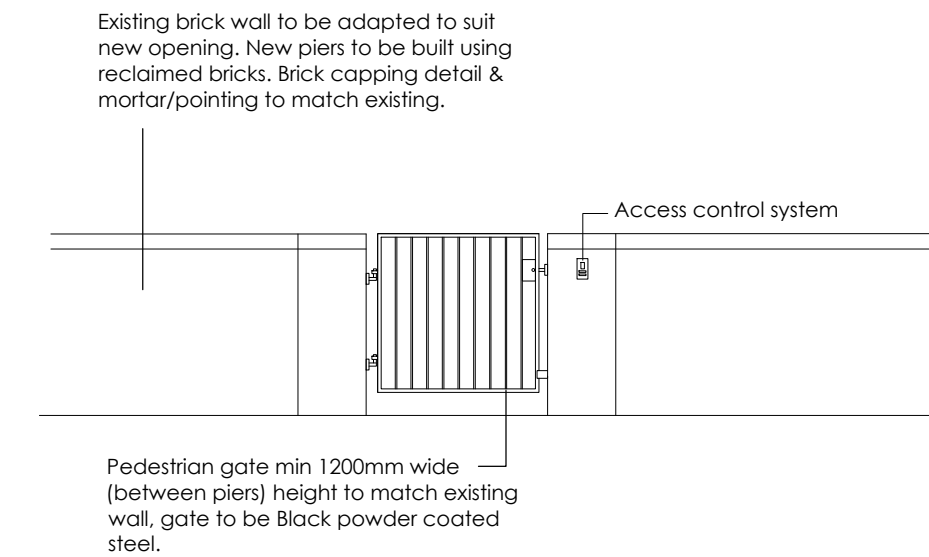


GATE/RAILINGS - G3

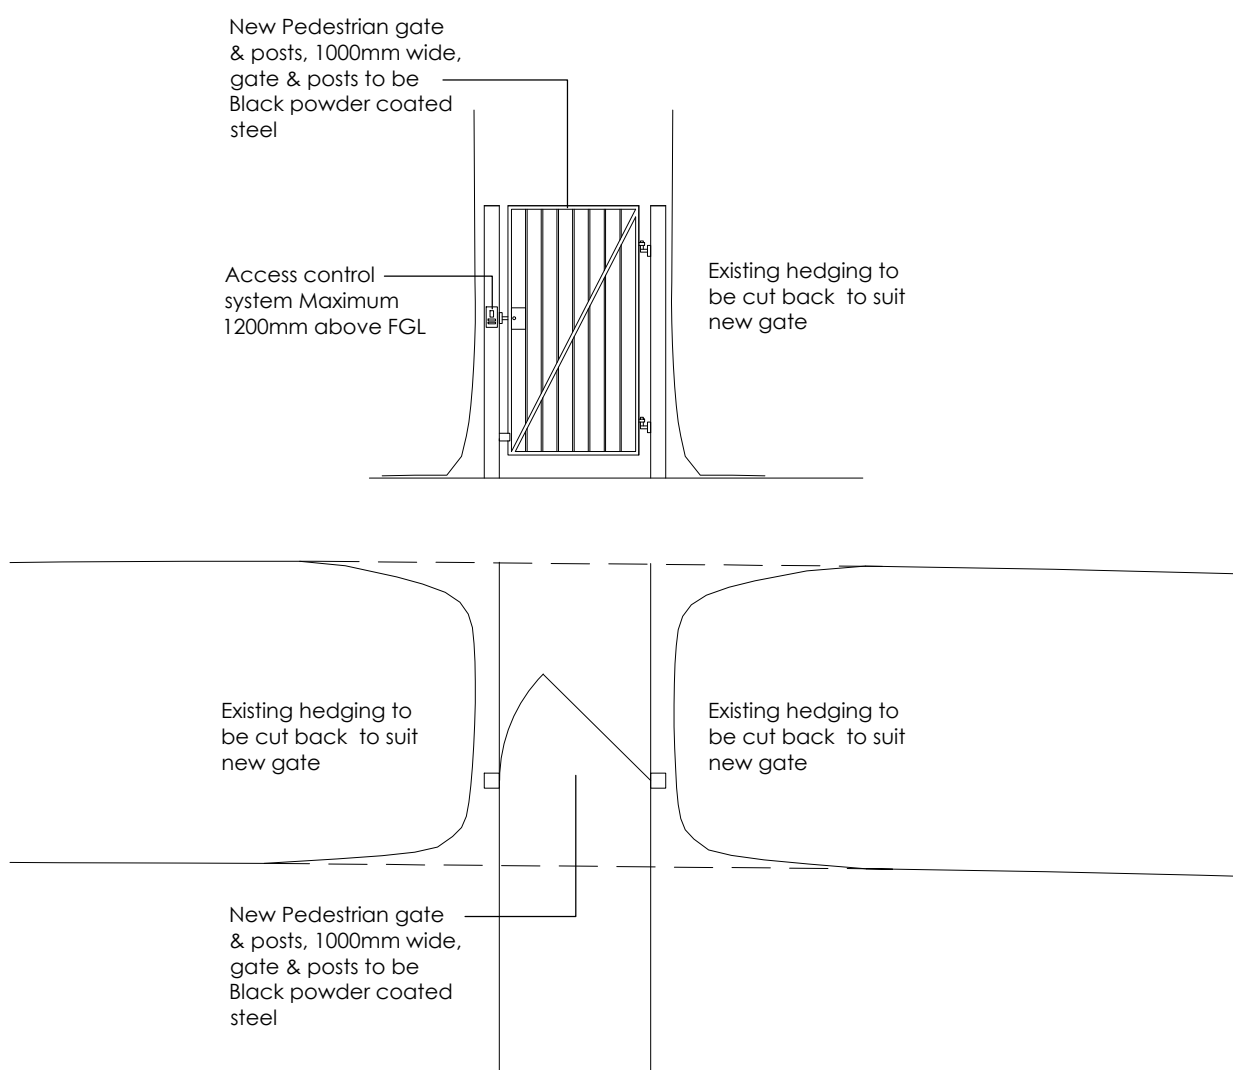

GATE/RAILINGS - G4

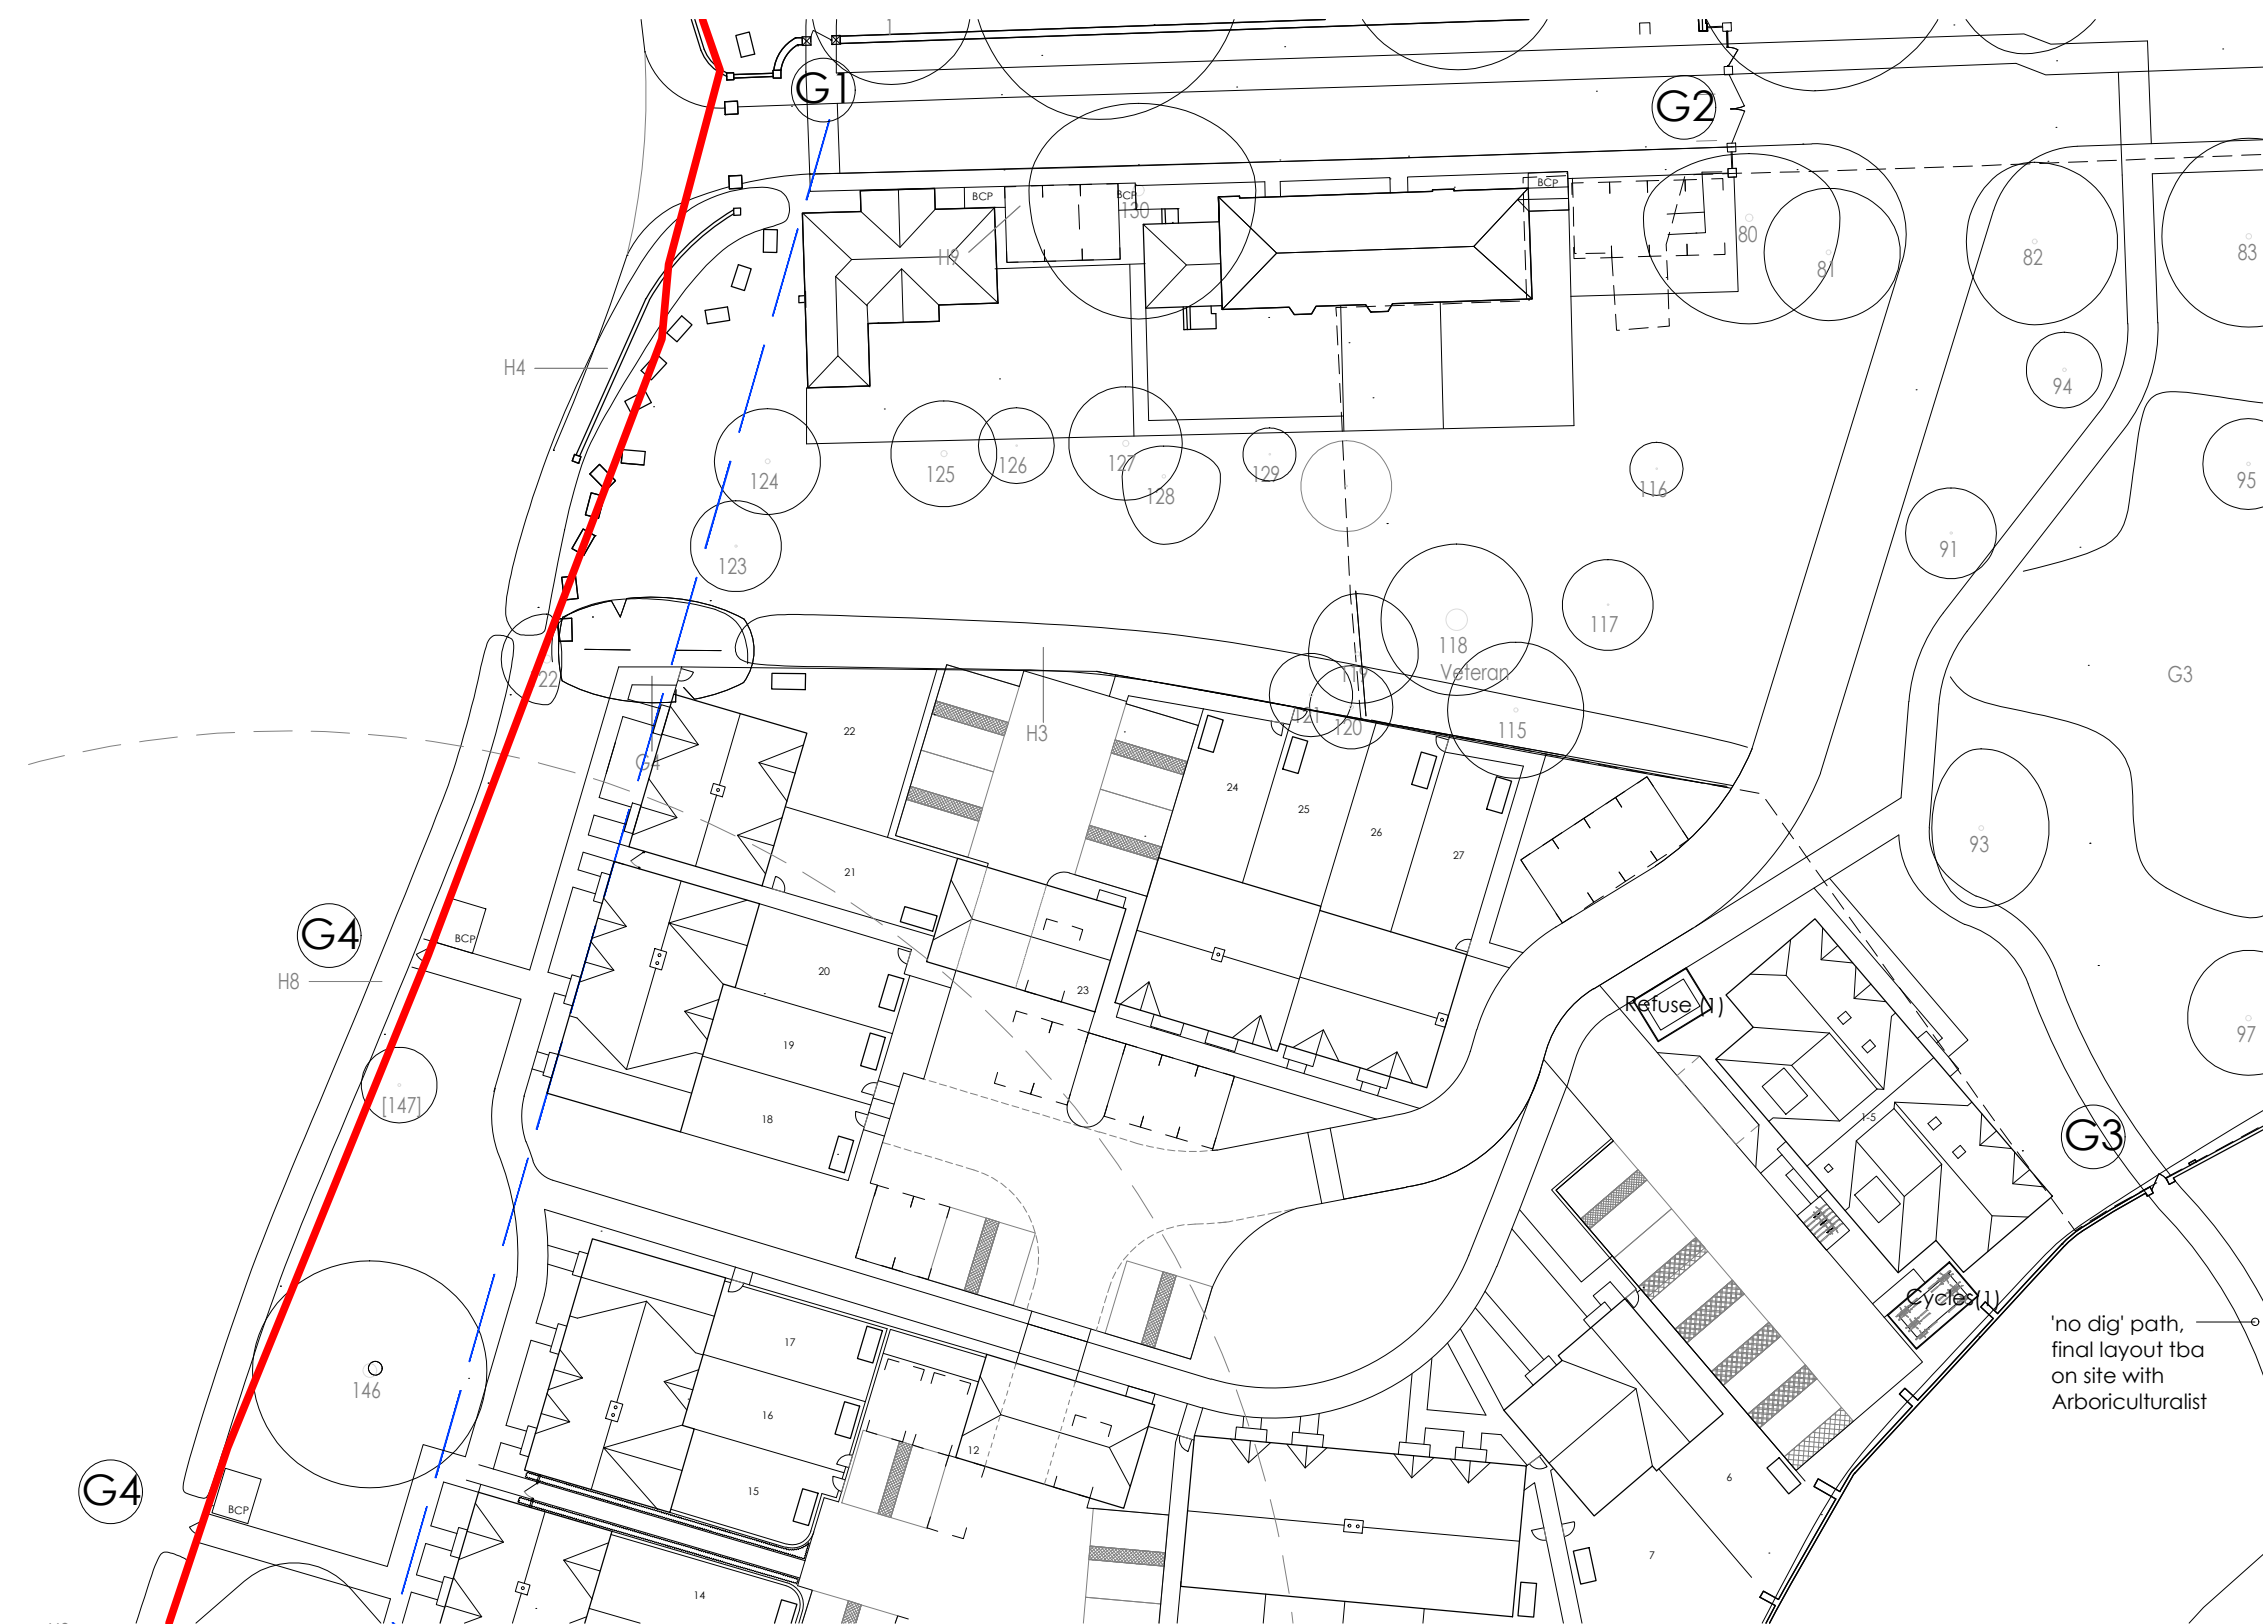

KEY PLAN

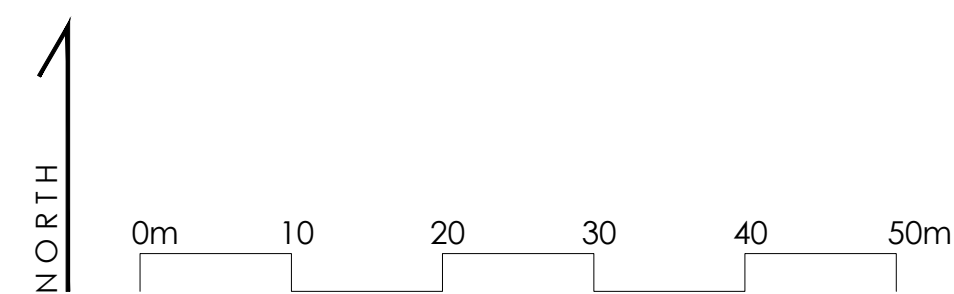

NOTES:
DIMENSIONS ARE NOT TO BE SCALED FROM THIS DRAWING
ALL DIMENSIONS ARE TO BE CHECKED AGAINST ACTUAL SITE DIMENSIONS BEFORE ANY WORK IS FABRICATED

COPYRIGHT RESERVED
THIS DRAWING IS THE PROPERTY OF BHP HARWOOD ARCHITECTS AND MAY NOT BE COPIED, REPRODUCED, LENT OR DISCLOSED WITHOUT THEIR EXPRESS PERMISSION IN WRITING.

REVISIONS

Rev.	Date	Description
A	01.04.22	G2 gates revised
B	01.04.22	G2 gates revised
C	02.06.23	Updated
D	09.06.23	Updated

Client :
BEEHCROFT DEVELOPMENTS LTD

Job :
CAVERSHAM PARK

Drawing Title:
Gates and Railings Plans and Elevations

Scale:
Varies @ A1

Date: Mar 22 Drawn By CM Checked ***

Drawing No: 3251.P.145 Revision: D

PLANNING

The White Barn, Manor Farm, Manor Road
Wantage, Oxfordshire, OX12 8NE
T: 01235 765322 F: 01235 765373

The Mansion House, Hartham Park, Corsham,
Wiltshire, SN13 0RP
T: 01249 700489 F: 01249 470077

info@bhparchitects.co.uk - www.bhparchitects.co.uk

BHP HARWOOD ARCHITECTS