
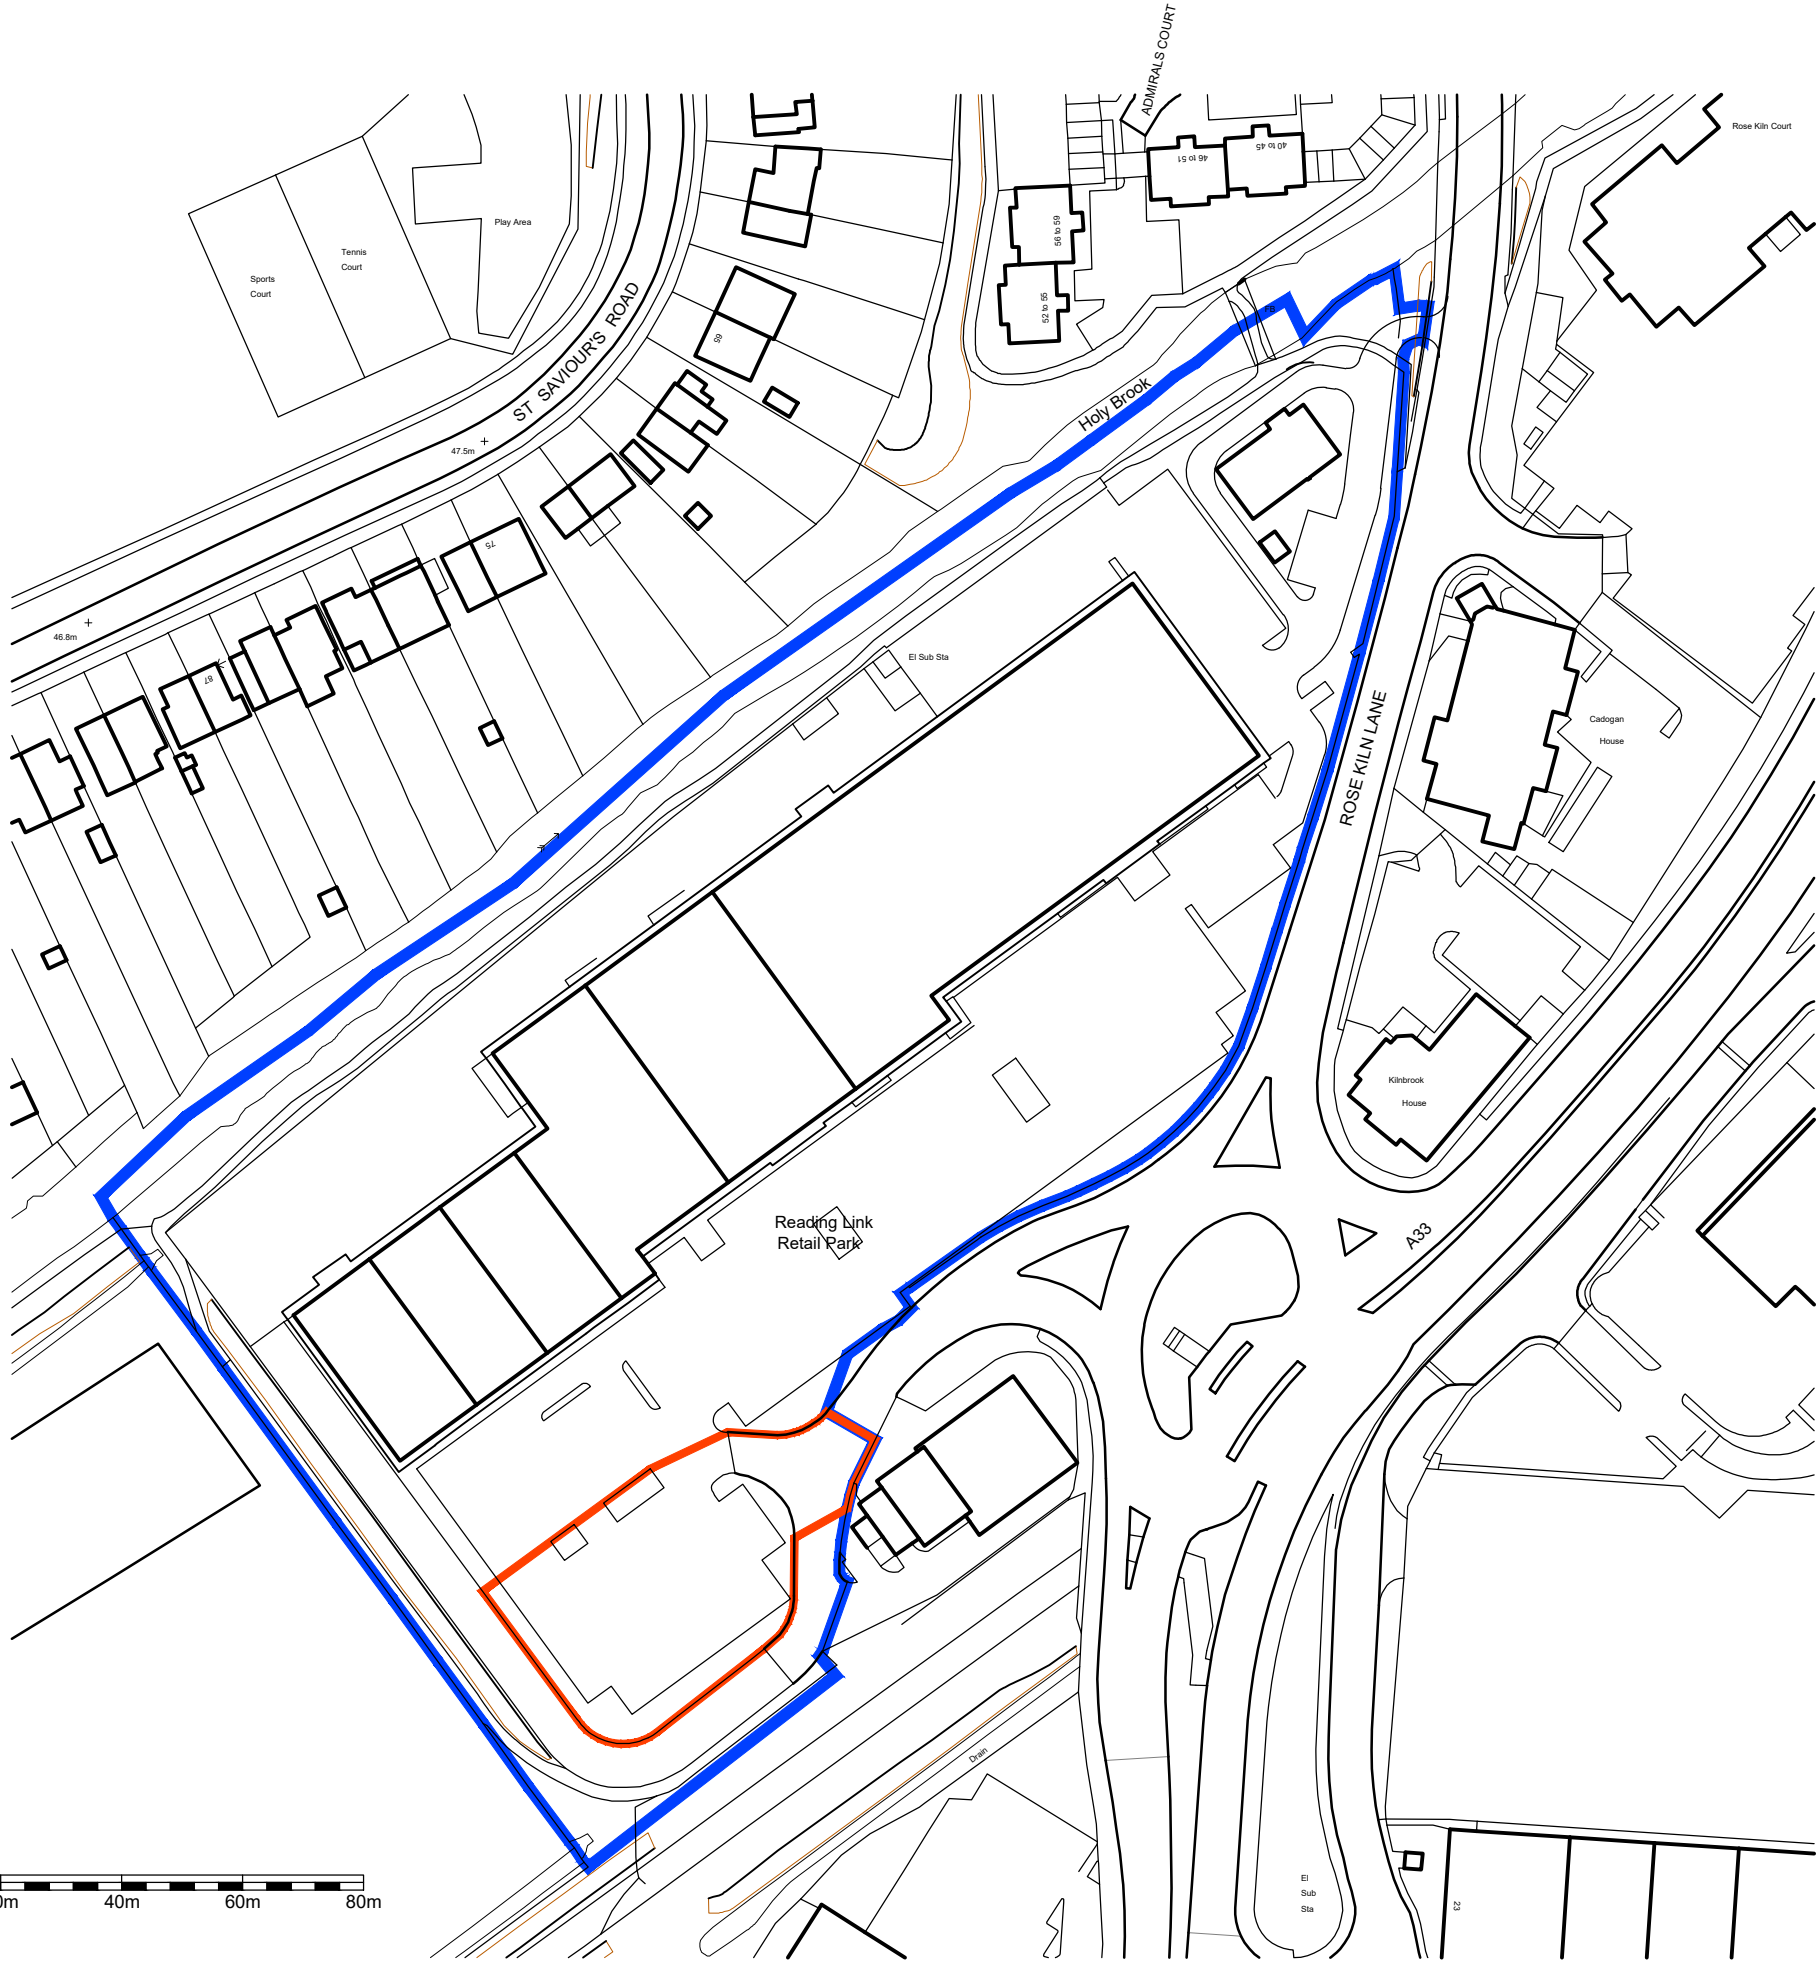


Rev	Date	Description

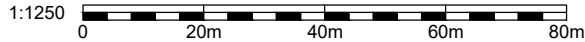

Proposed Development at
Reading Link Retail Park, Rose Kiln Lane,
Reading.

Planning

Drawing

Location Plan

Date	Scale @ A3	Drawn
02.02.2023	1:1250	jd

Drawing number	Revision
----------------	----------

RLRPRKL_LOC-GM_001 -