

PRIOR TO THE COMMENCEMENT OF ANY WORKS, THE BUILDER IS TO CHECK AND/OR DETERMINE ALL CONSTRUCTION DETAILS, INCLUDING CHECKING EXISTING SITE LEVELS AND DIMENSIONS.			
Rev.	Date	Details	Drawn

CGI VISUALS OF PROPOSED DEVELOPMENT



VIEW 1: PROPOSED STREET SCENE

Southern view showing Demolished Bungalow and Plots 2,3,4,5,6 and 9 in the distance.




VIEW 3: PROPOSED STREET SCENE

View from within the site showing plots 1,2,3,4,5,6,7,8 and 9.



VIEW 2: PROPOSED STREET SCENE

South Easterly view from corner of Newcastle Road and Corbridge Road showing Plots in the distance.

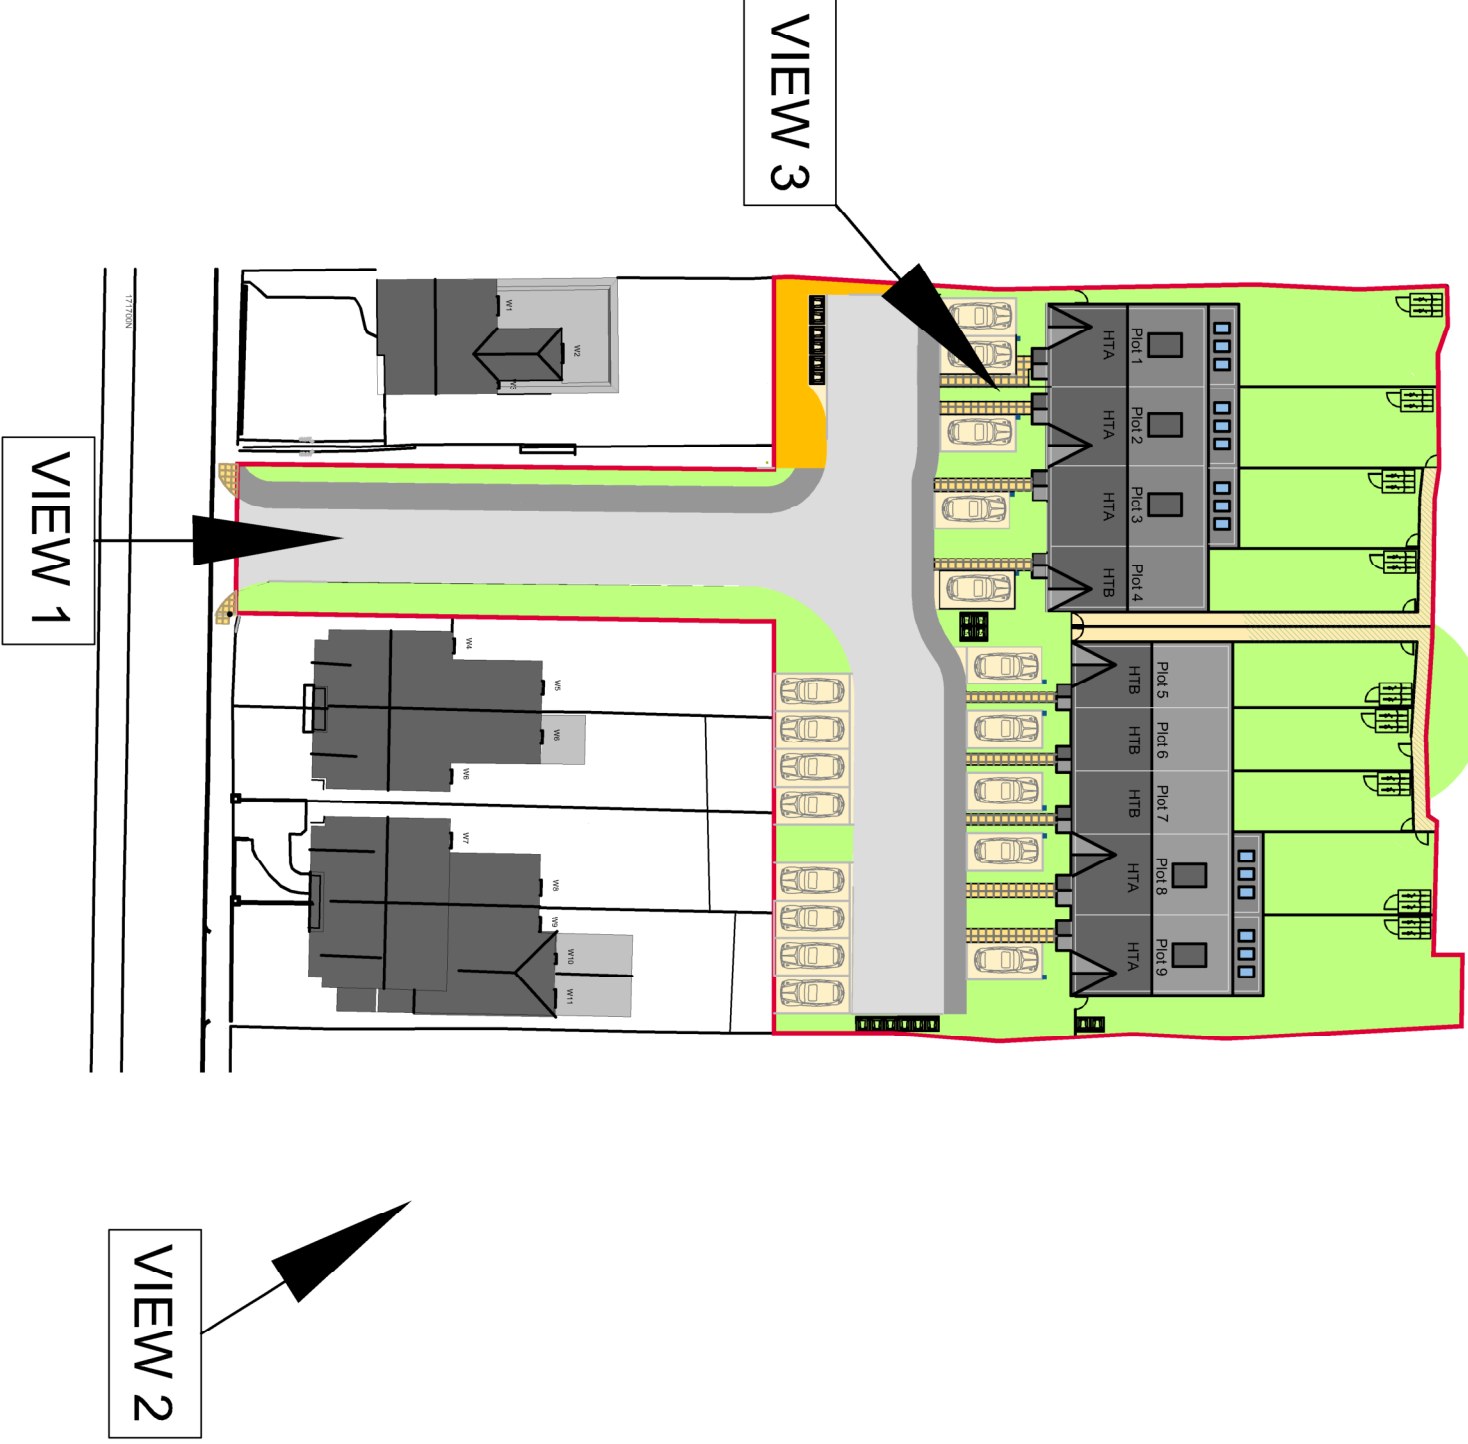

Client: Brett Property Developments Ltd	
Site Address: Land to Rear of 17 - 29 Newcastle Road Reading	Description: CGI Streetscenes
Drawing Number: 22-Newcastle1rd-006B(Revised)	Date: JULY 2023
Status: PLANNING APPLICATION	Scale: As shown @A1
AutoCAD Reference: 000	
Architectural Services 189 Lynchford Road, Farnborough Hampshire, GU14 9RF Tel / Fax 01252 372 100 E-mail: admin@psd-arch.co.uk	
THIS DRAWING IS THE COPYRIGHT OF PSD ARCHITECTURAL SERVICES AND MUST NOT BE USED IN CONJUNCTION WITH ANY OTHER PROJECT WITHOUT PSD ARCHITECTURAL SERVICES WRITTEN CONSENT	