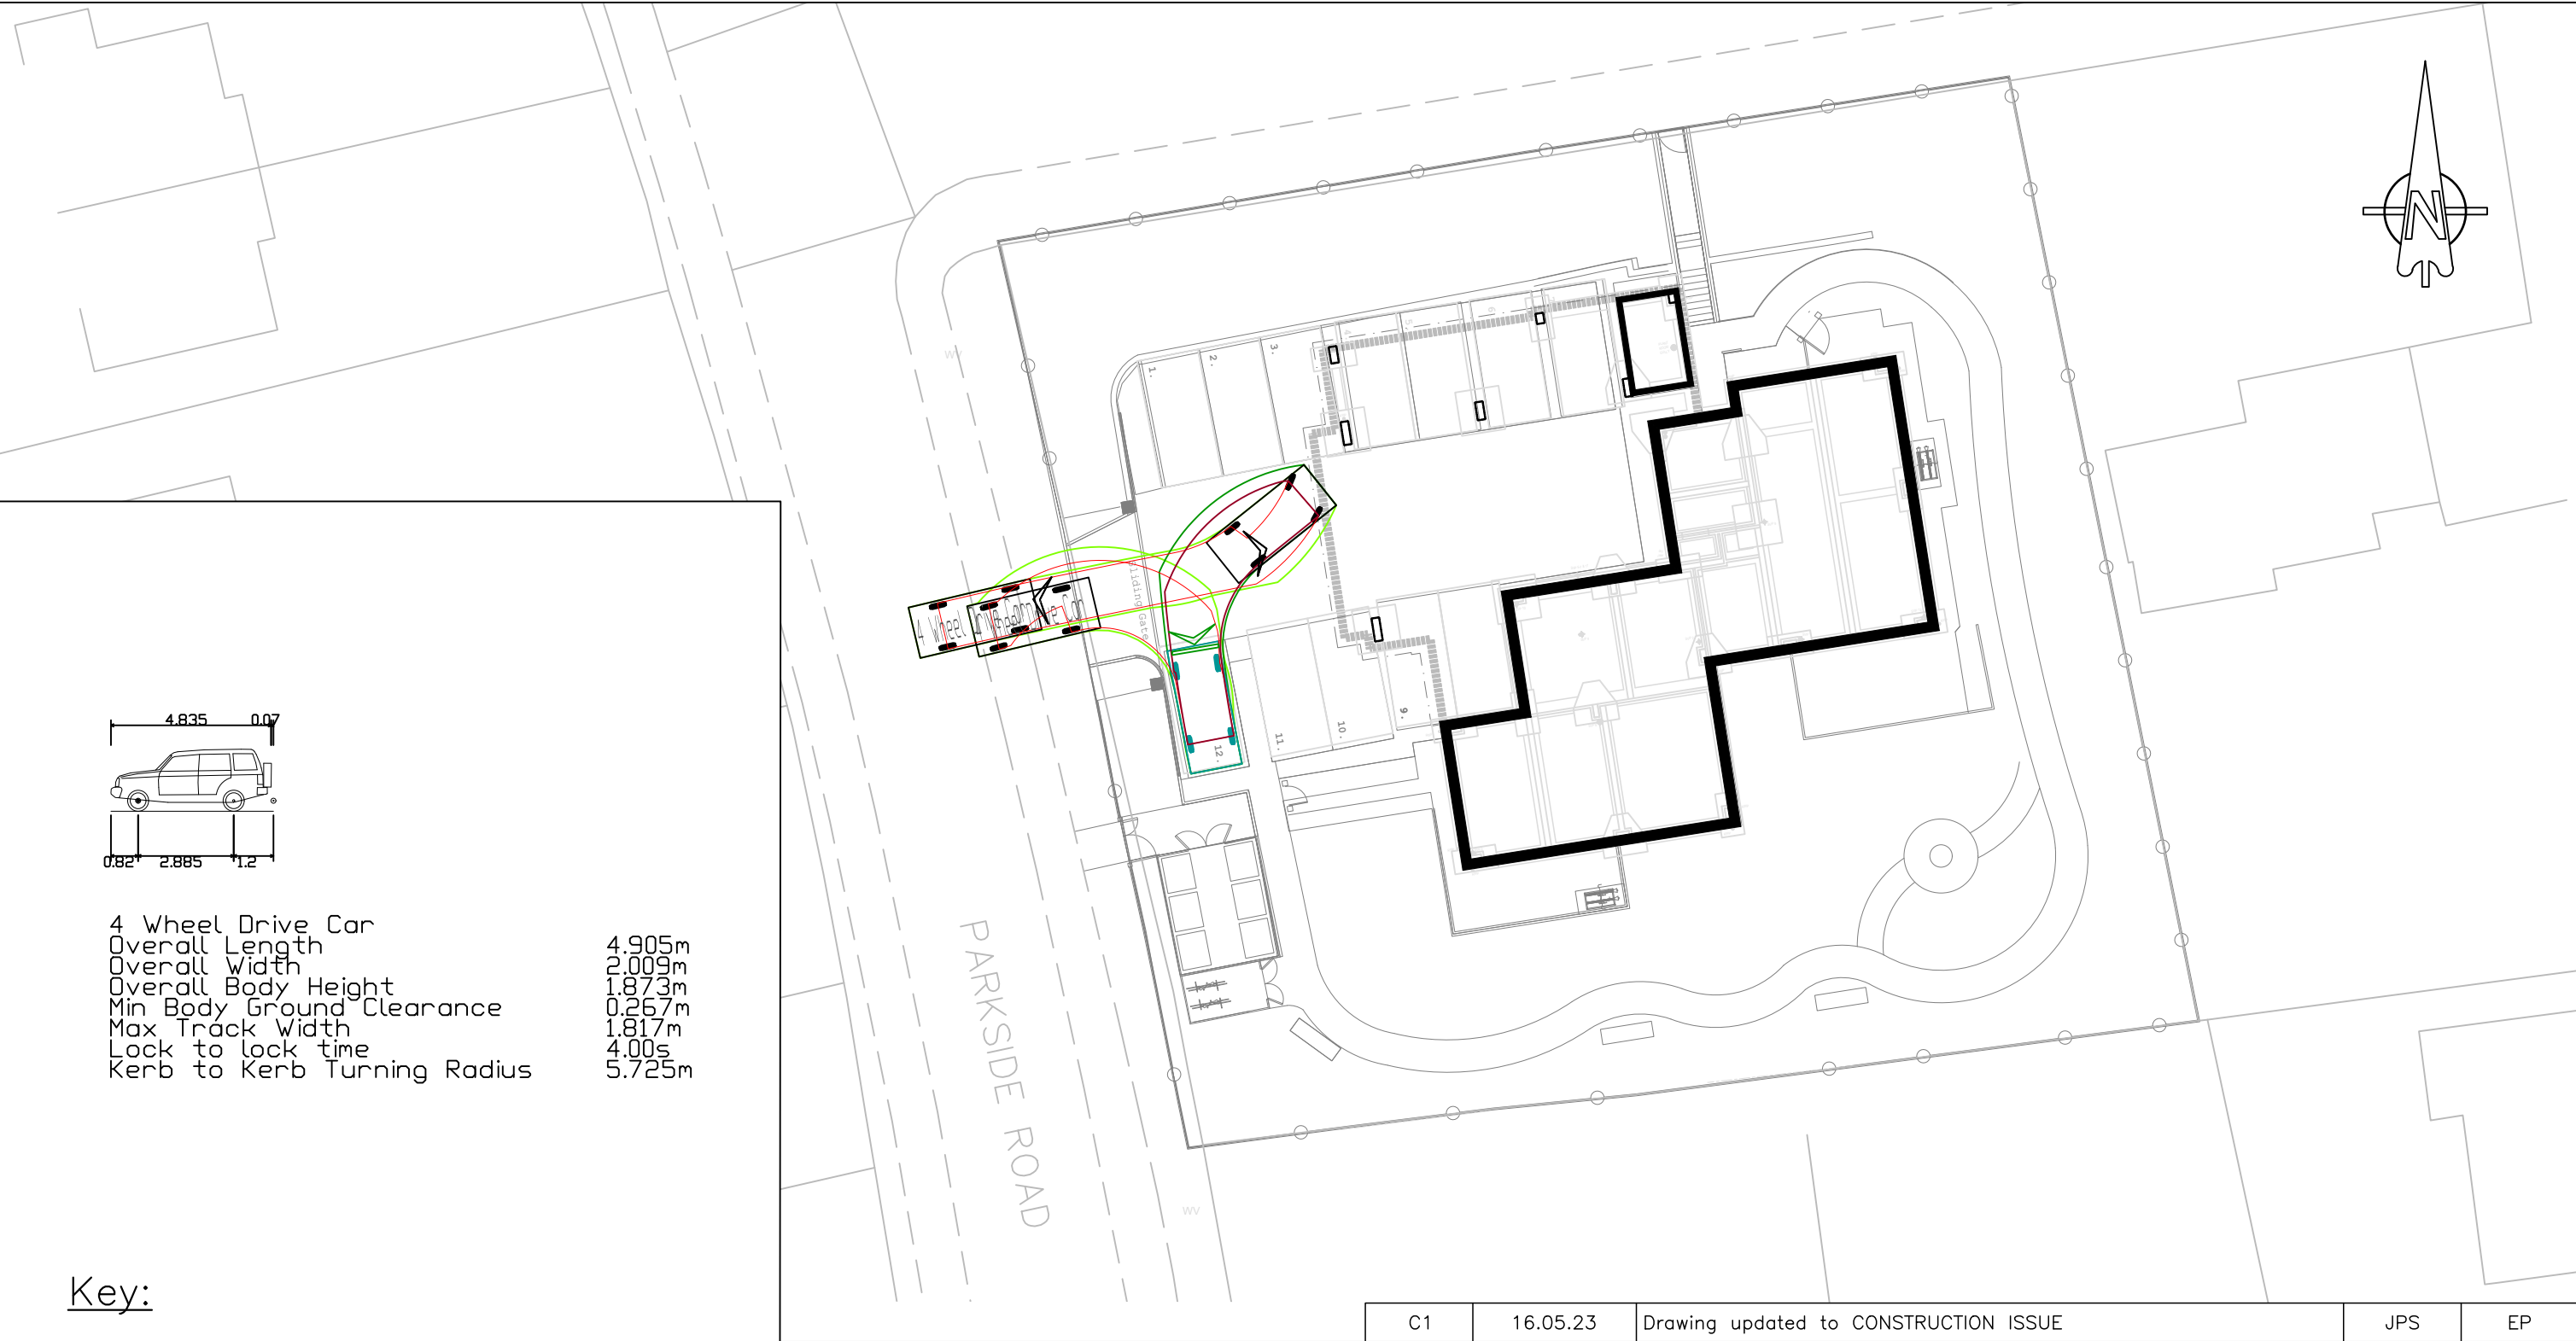


4 Wheel Drive Car
Overall Length 4.905m
Overall Width 2.009m
Overall Body Height 1.873m
Min Body Ground Clearance 0.267m
Max Track Width 1.817m
Lock to lock time 4.00s
Kerb to Kerb Turning Radius 5.725m

Key:

Vehicle Tracking Elements:

—

 Wheel track

—

 Body loci

—

 Forward Movement

—

 Wheel track

—

 Body loci

—

 Reverse Movement

- Tracking Notes:
- 1. All dimensions in metres unless otherwise stated.
 - 2. Vehicle tracking movements carried out to Autodesk © Vehicle Tracking 2022 © Autodesk software.
 - 3. Any discrepancies with any of the drawings shall be reported to MJA Consulting Engineer.

C1	16.05.23	Drawing updated to CONSTRUCTION ISSUE	JPS	EP
REV. No.	DATE	DESCRIPTION	DRAWN	CHECKED
Client		 DARCLIFFE HOMES Superior Homes Built For Life MJA CONSULTING CIVIL & STRUCTURAL ENGINEERS Ipsium Court, 24 The Quadrant, Abingdon Science Park, Abingdon Oxon, OX14 3YS Tel: 01235 555173 Email: mail@mjaconsulting.co.uk		
Project		18 Parkside Road Reading	Scale: 1:250 @ A3	
Title		Vehicle Tracking Layout	Status: Preliminary	
Drawn: EP		Project Engineer: JAK	MJA Project No: 6810	Date: 18/09/2023
Drawing Number: 6810-MJA-SW-XX-DR-C-500		Rev: P1		