


Site Location

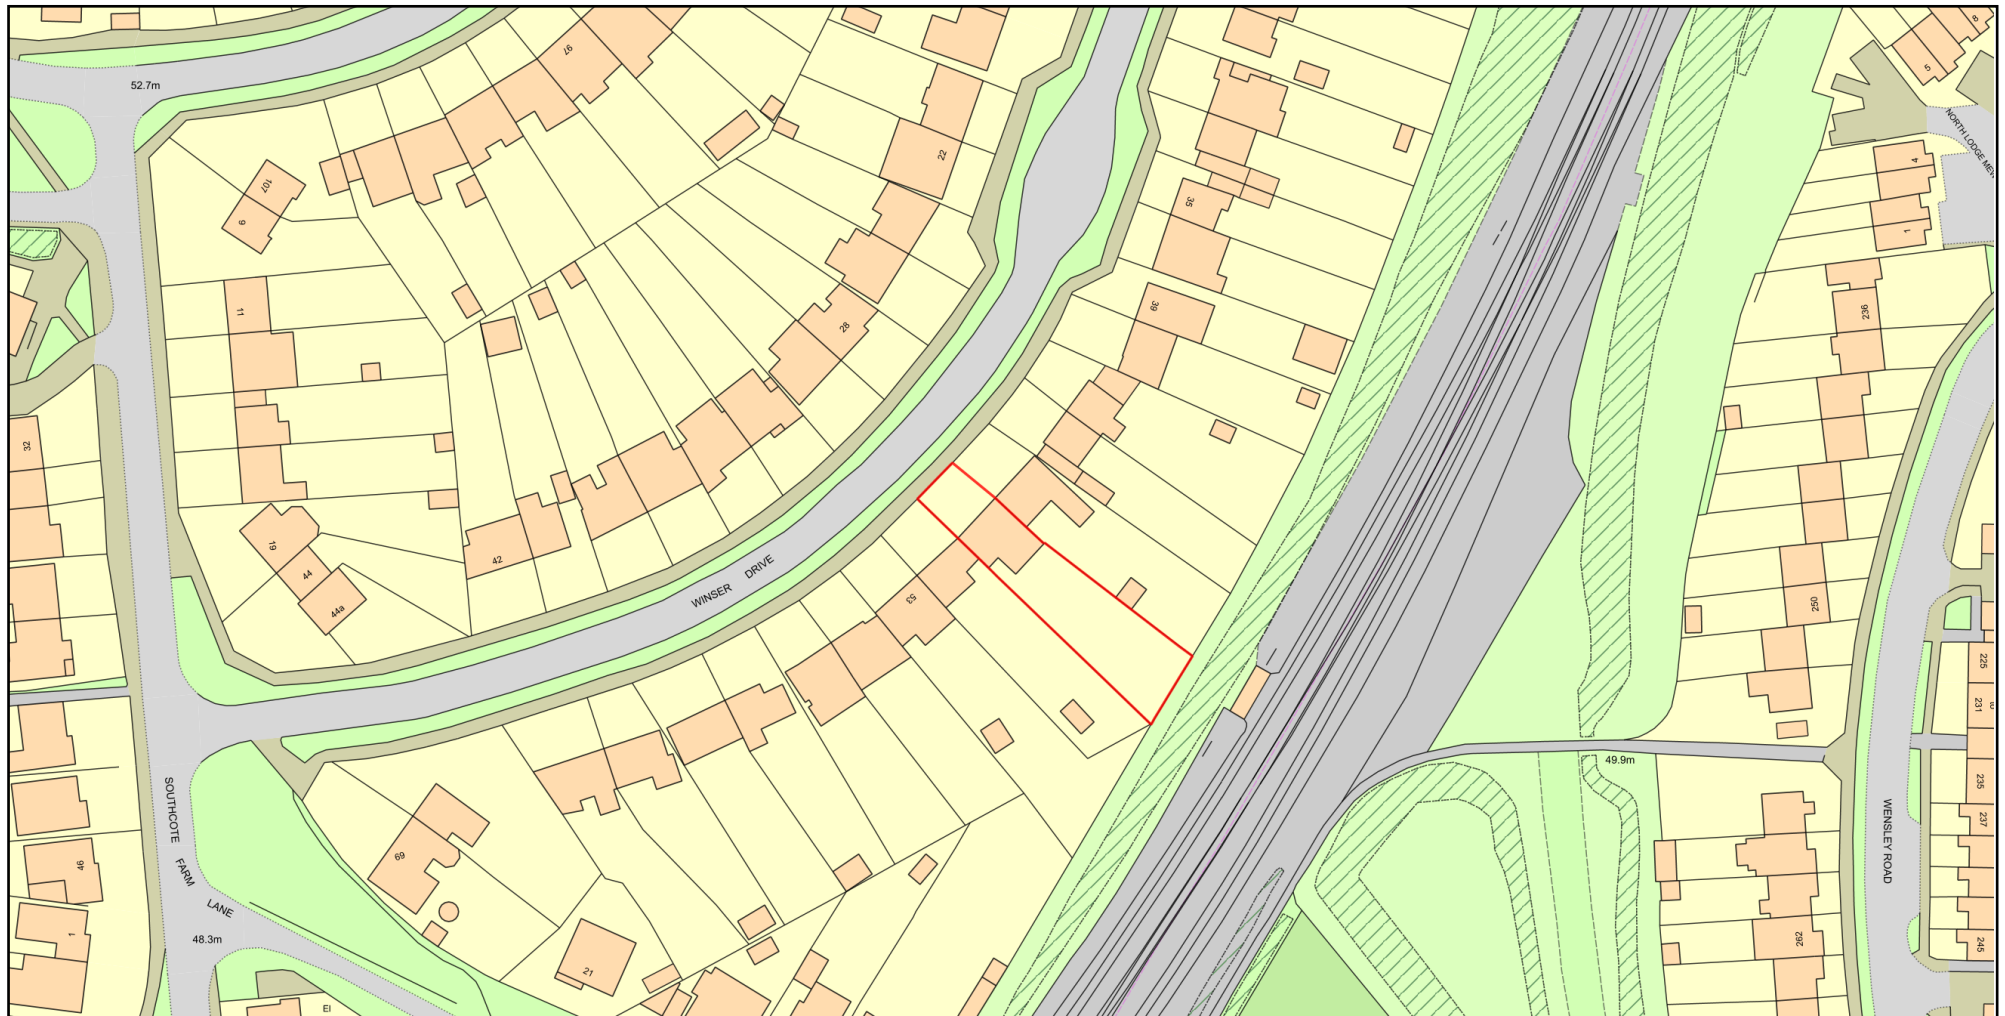

Plan Produced for: Carter

Date Produced: 01 Mar 2023

Plan Reference Number: TQRQM23060091149789

Scale: 1:1250 @ A4

© Crown copyright and database rights 2023 OS 100042766