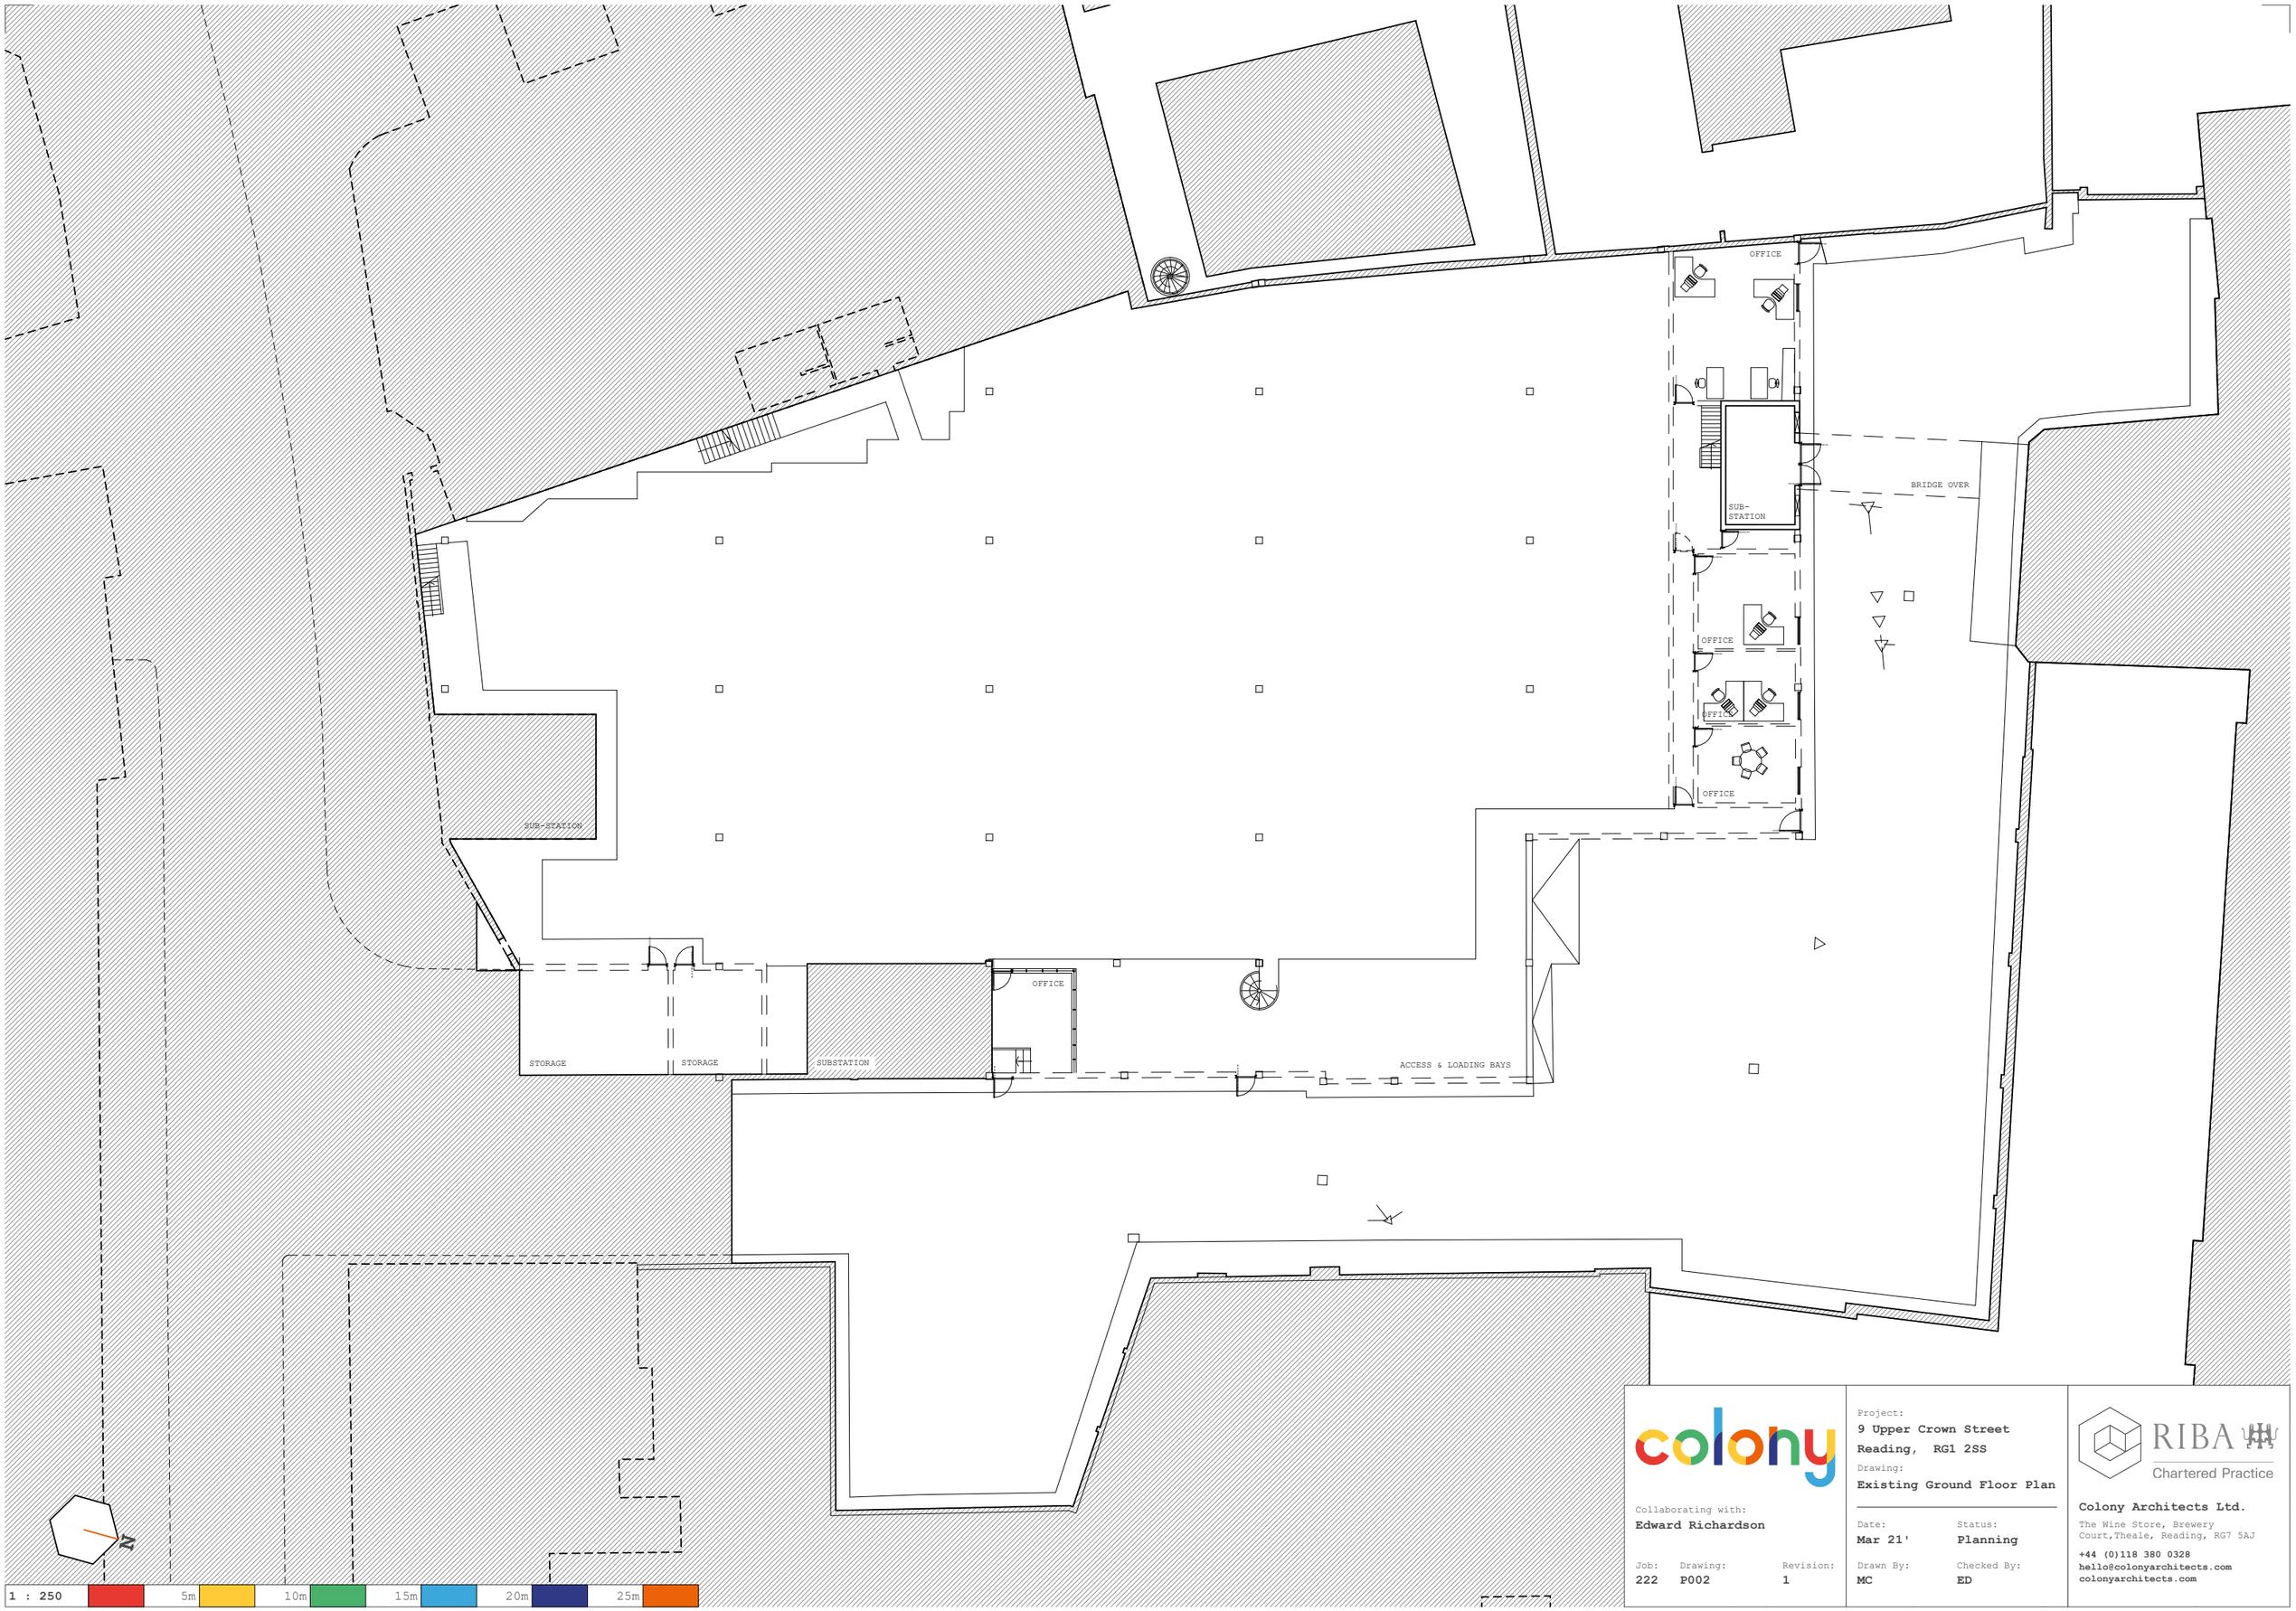


colony

Collaborating with:
**Edward Richardson**

| Job: | Drawing: | Revision: |
|---|---|---|
| 222 | P002 | 1 |

Project:
**9 Upper Crown Street**
**Reading, RG1 2SS**

Drawing:
**Existing Ground Floor Plan**

| Date: | Status: |
|---|---|
| Mar 21' | Planning |
| **Drawn By:** | **Checked By:** |
| MC | ED |

RIBA Chartered Practice

**Colony Architects Ltd.**
The Wine Store, Brewery Court,Theale, Reading, RG7 5AJ
+44 (0)118 380 0328
hello@colonyarchitects.com
colonyarchitects.com