


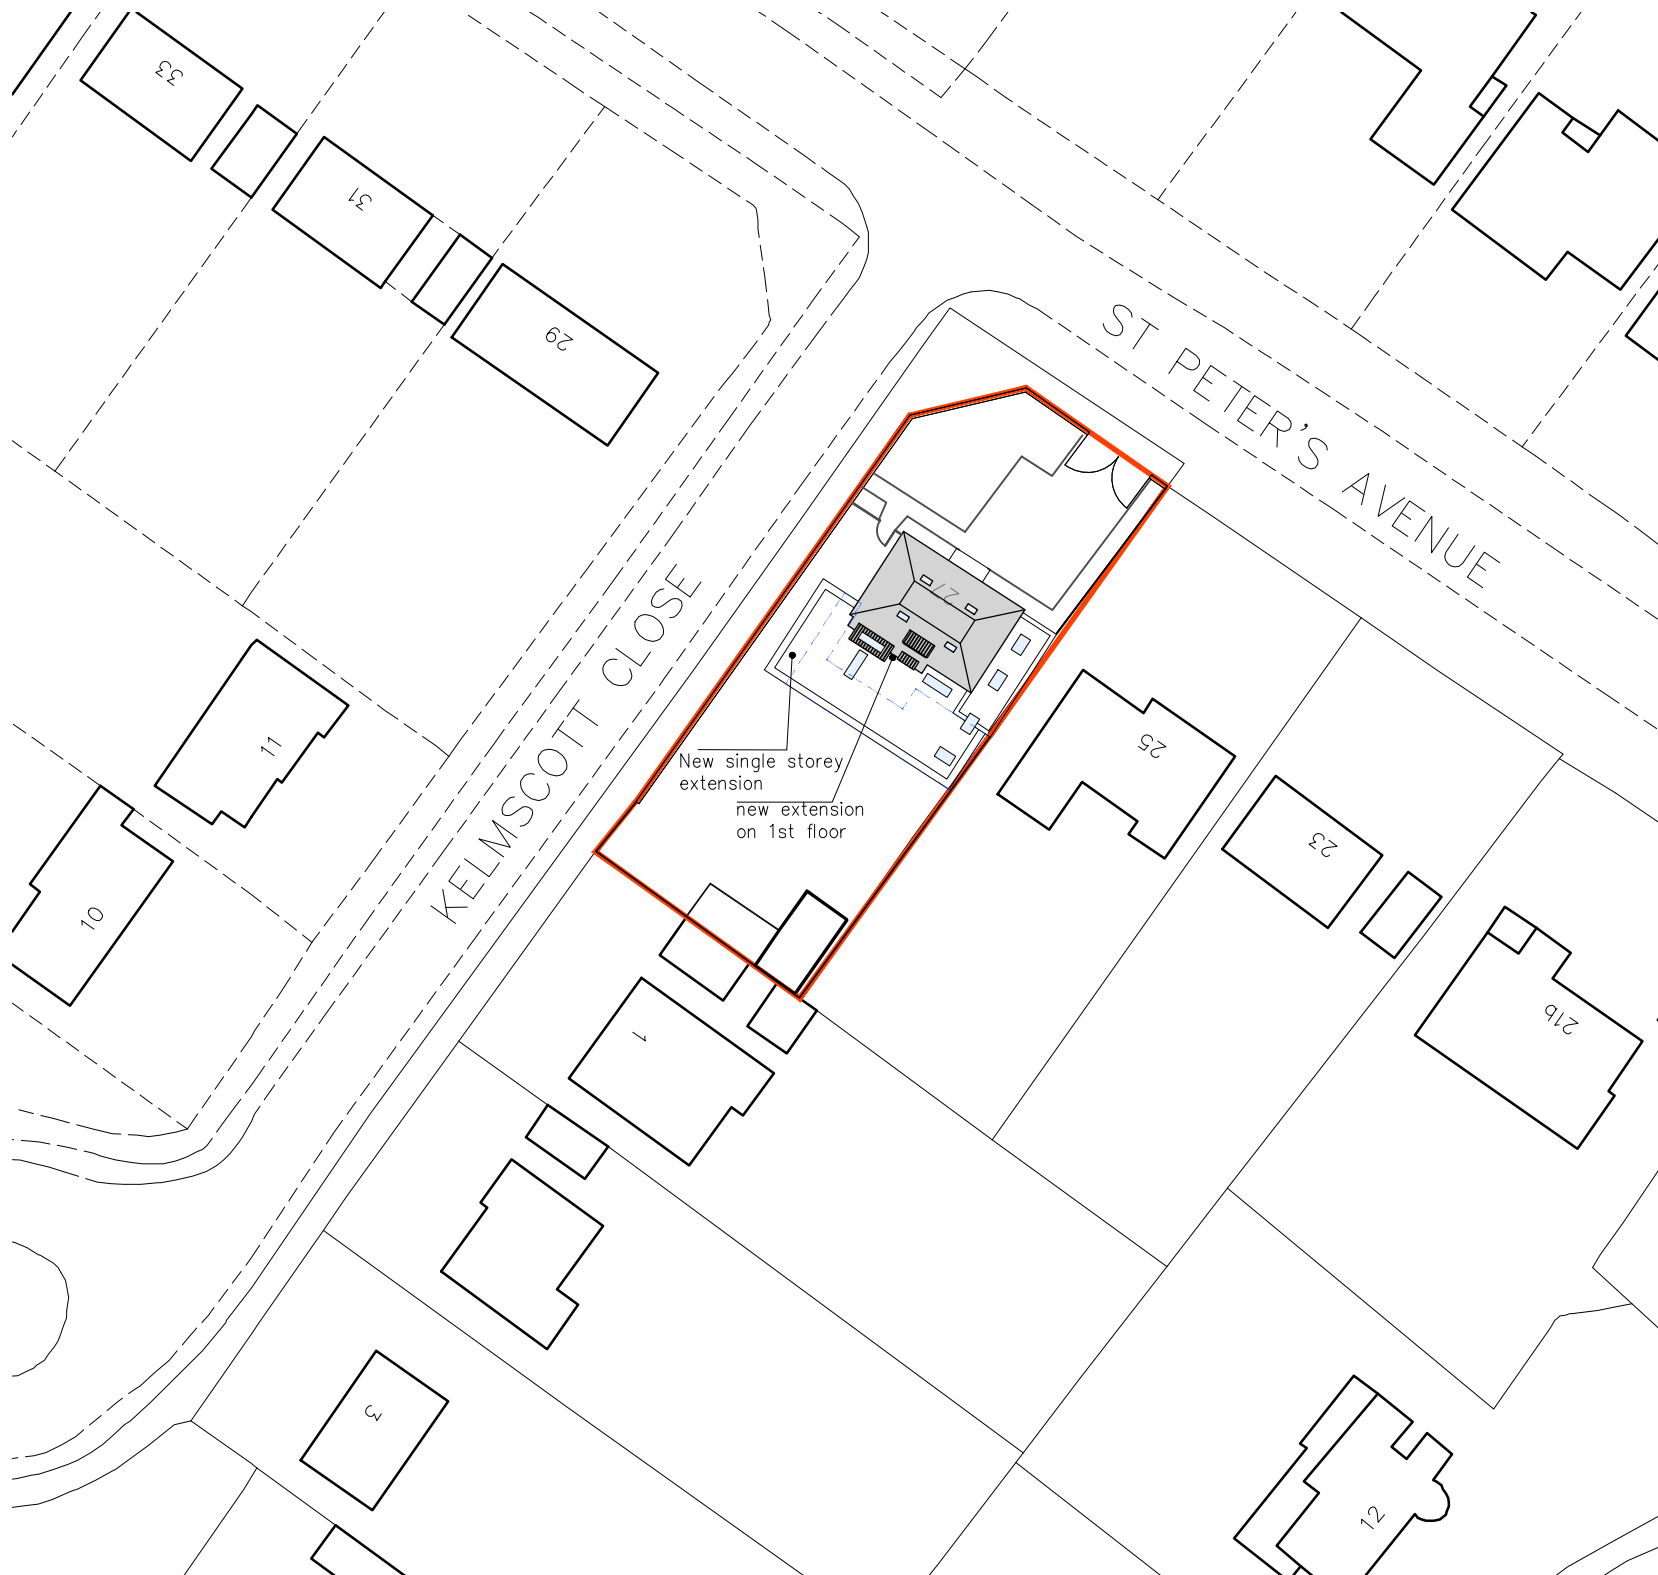

Ordnance Survey (c) Crown Copyright 2015. All rights reserved. Licence number 100022432

## Block Plan – 1:500

1:500 scale Bar

This Drawing has been produced for printing onto A3 size paper,




Ordnance Survey (c) Crown Copyright 2015. All rights reserved. Licence number 100022432

## Location Plan – 1:1250

1:1250 scale Bar

This Drawing has been produced for printing onto A3 size paper, if printed at any other size please use scale bar for reference

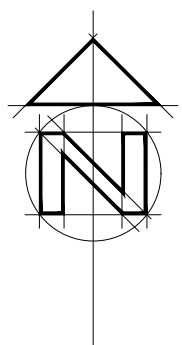

| C   | South East roof corner of extension revised according to boundary. | 28/09/22 |
|-----|--------------------------------------------------------------------|----------|
| B   | Proposed Drawings revised.                                         | 18/05/22 |
| A   | Proposed Drawings.                                                 | 21/03/22 |
| REV | COMMENTS                                                           | DATE     |



**CLIENT** Mr & Mrs I. Haxhilari  
**PROJECT** 27 St Peters Avenue  
 Caversham, Reading - RG4 7DD  
**DRAWING** Block and Location Plan

**STATUS** Planning **DATE** Mar 2022  
**SCALE** Indicated. **DRAWN** RC **CHECKED** NO **3840/200** **REV** D

THIS DRAWING MUST NOT BE SCALED UNLESS ISSUED FOR PLANNING PURPOSES. ALL DIMENSIONS ARE TO BE VERIFIED PRIOR TO SETTING OUT, COMMENCING WORK, OR PRODUCTION OF FABRICATION DRAWINGS. REPORT ANY DISCREPANCIES TO THE SUPERVISING OFFICER IMMEDIATELY. ©