



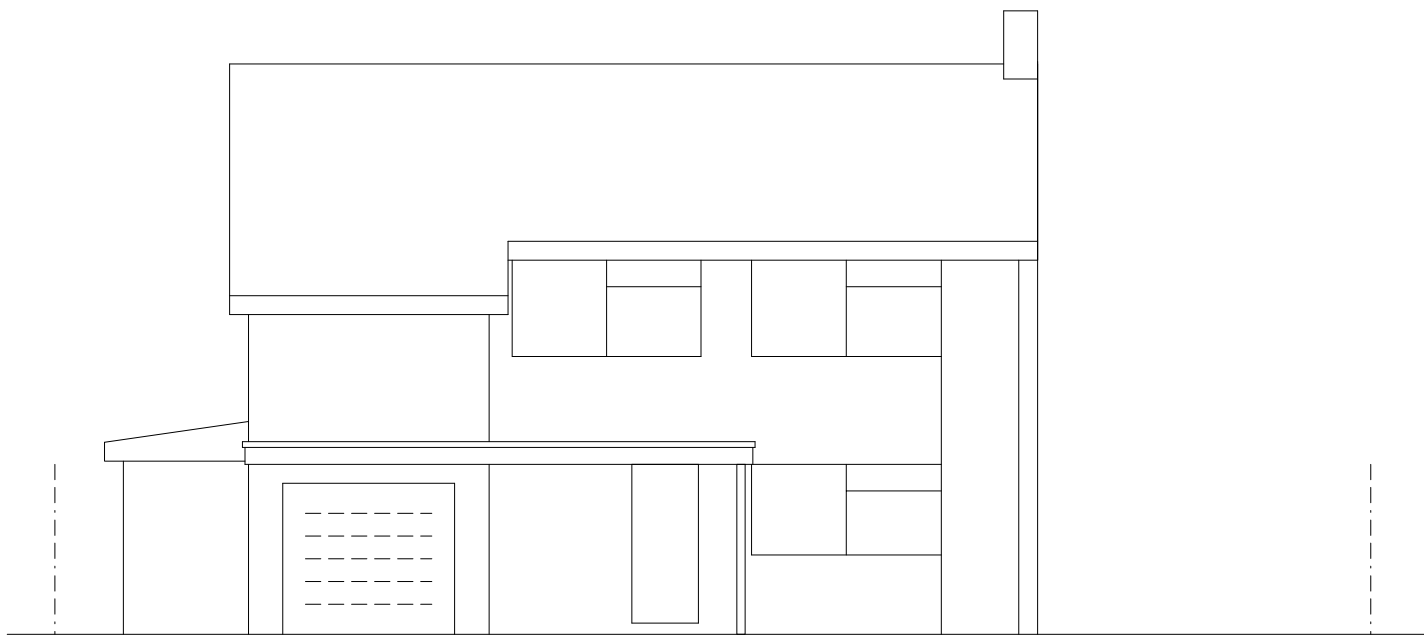


FRONT





SIDE

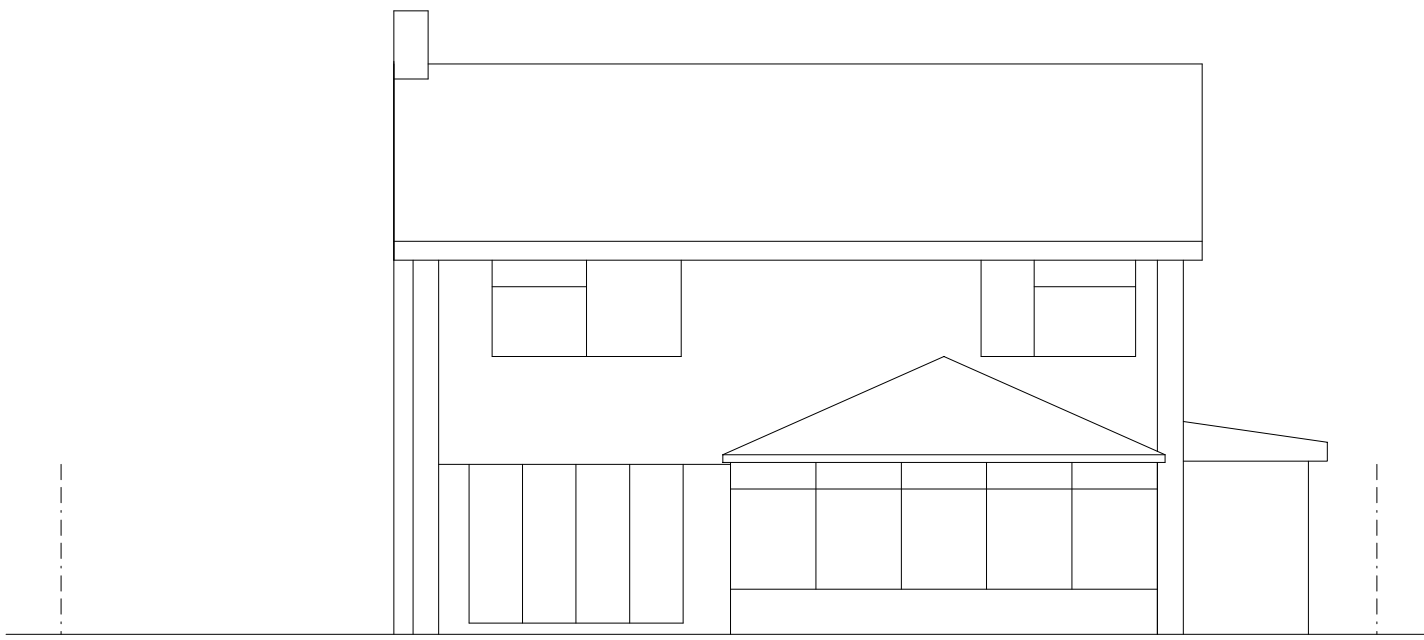


REAR

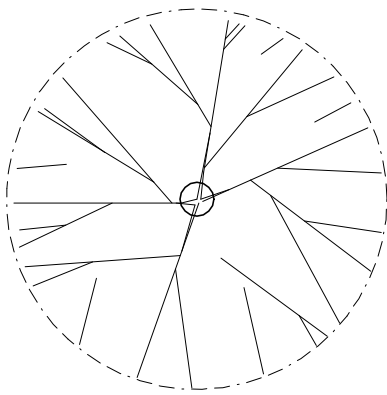


Silver Birch
Canopy = 5m
Trunk = 450mm

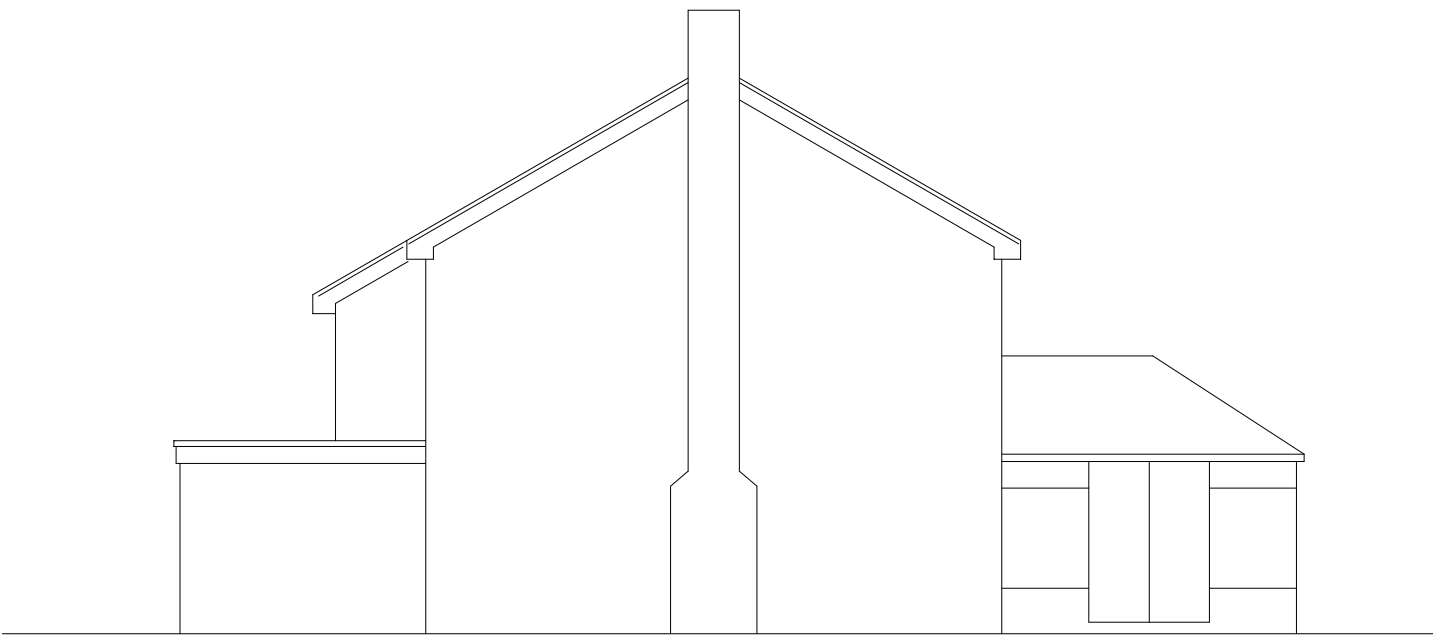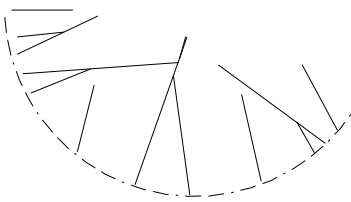


SIDE

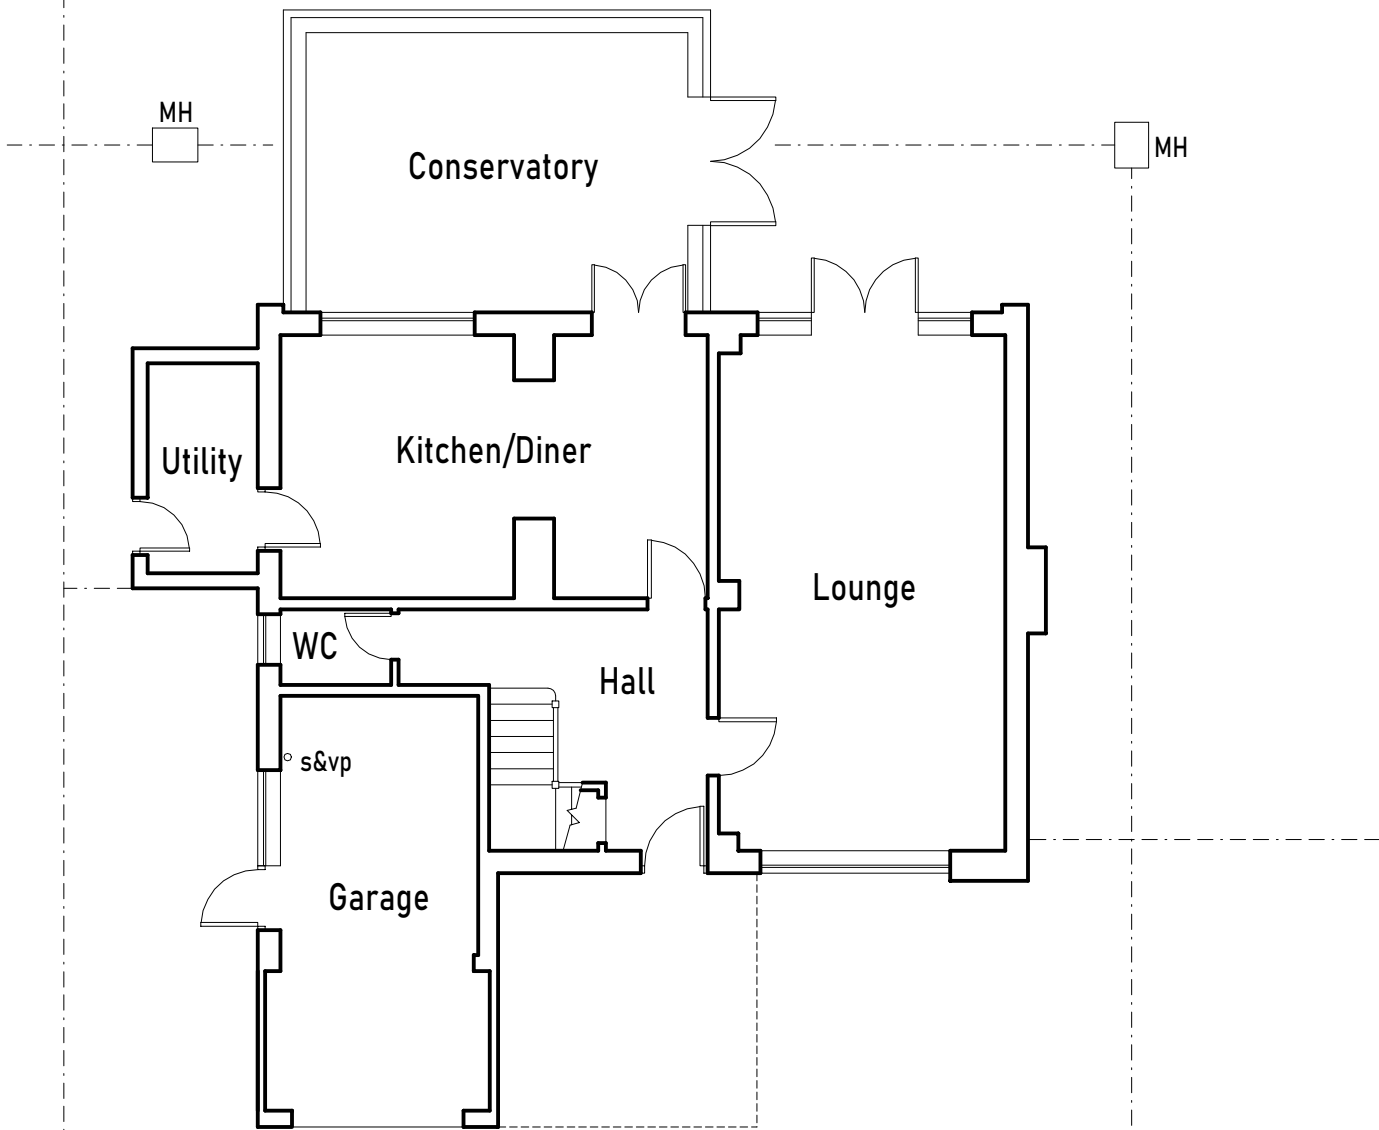

GROUND FLOOR PLAN

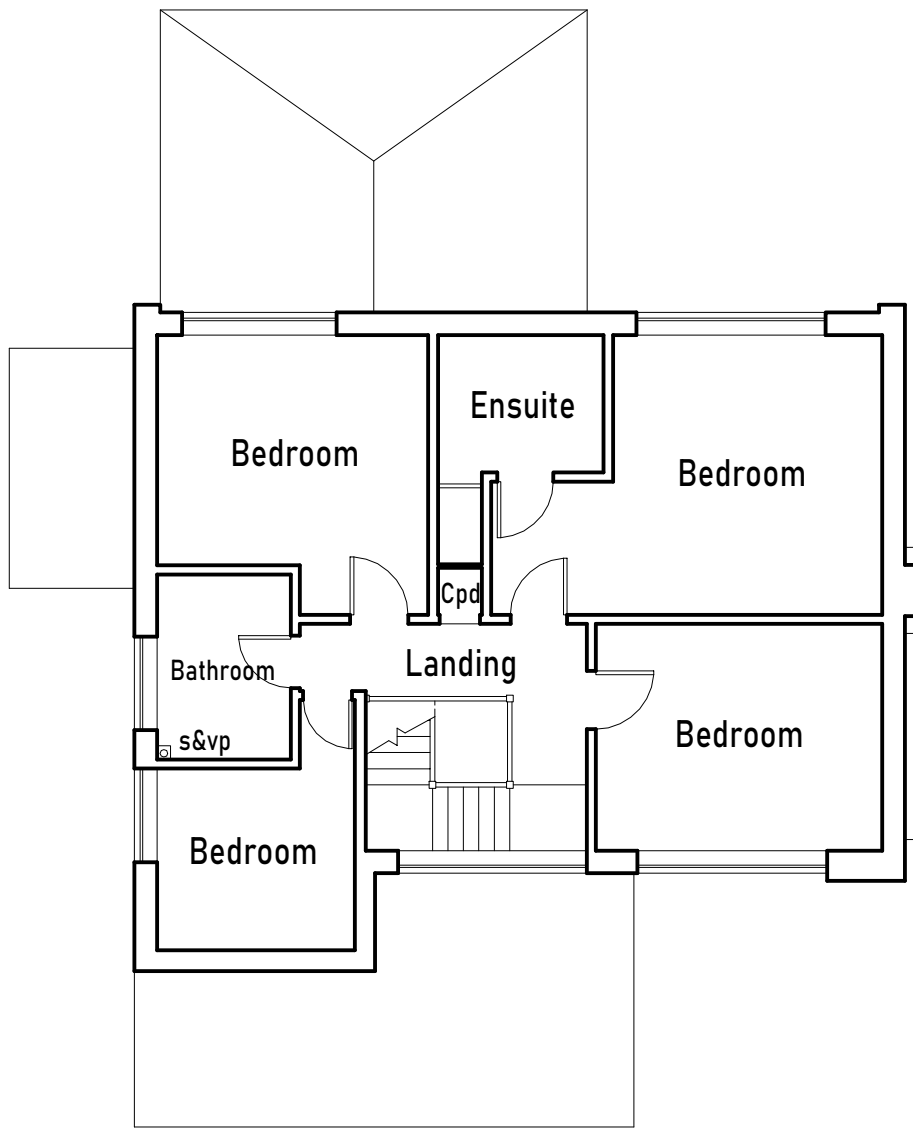

FIRST FLOOR PLAN

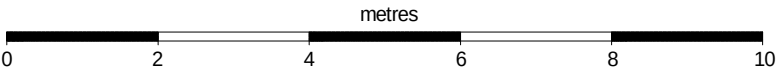

	STEPHEN BIDDLE BSc CEng FICE Email: stephen@sbiddle.co.uk Mob: 07864 122 313 Web: www.sbiddle.co.uk		
	Title:	EXISTING PLANS & ELEVATIONS	Scale: (A2) 1:100
	Drwg No:	CLARKE-0523-04	Rev: