
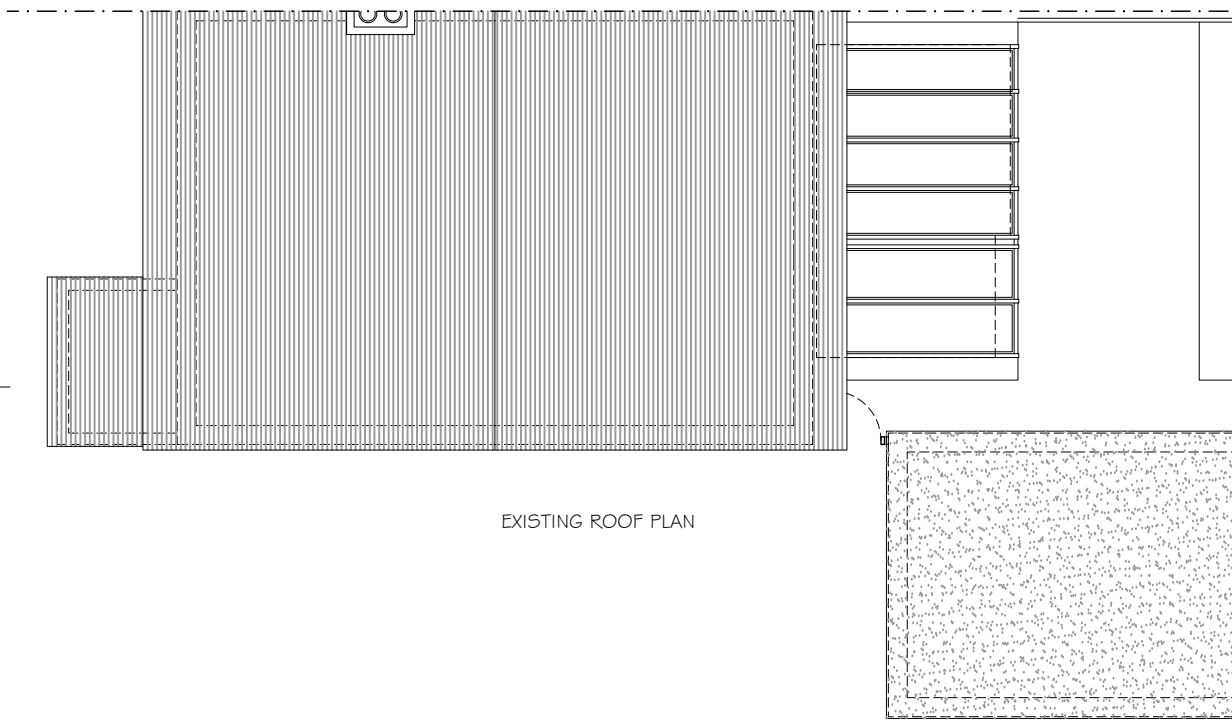
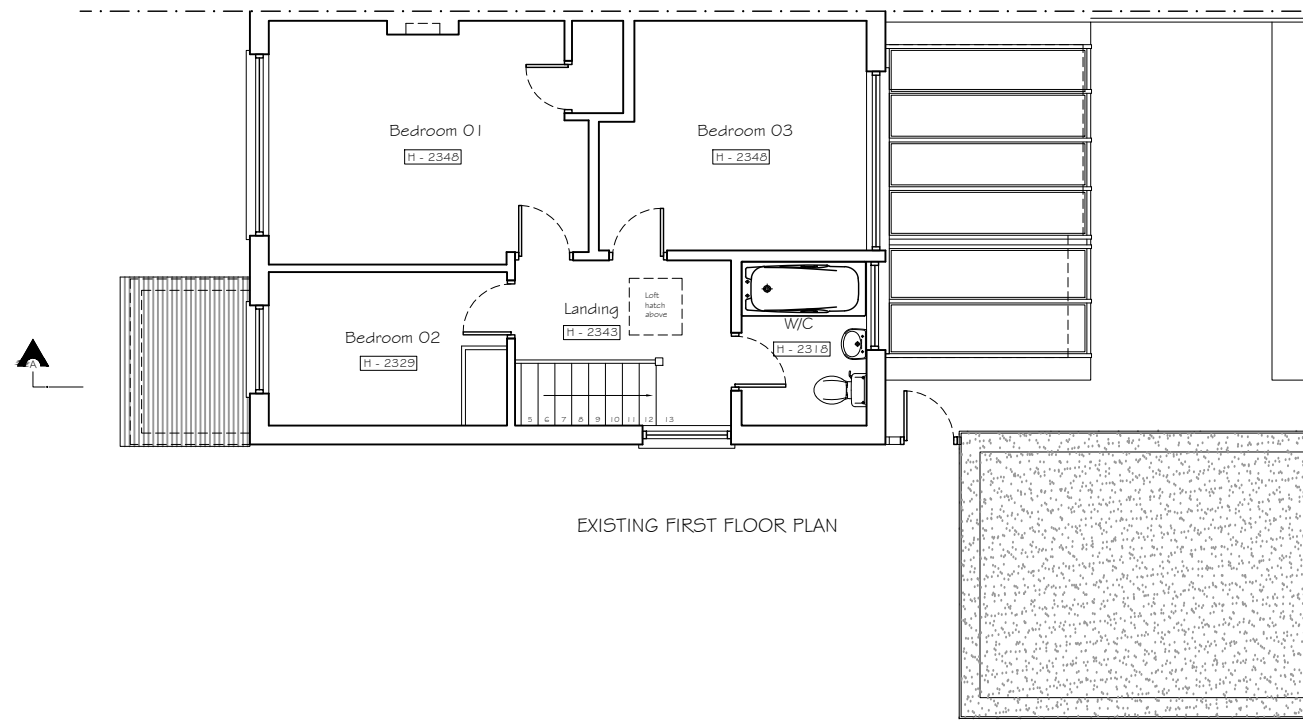
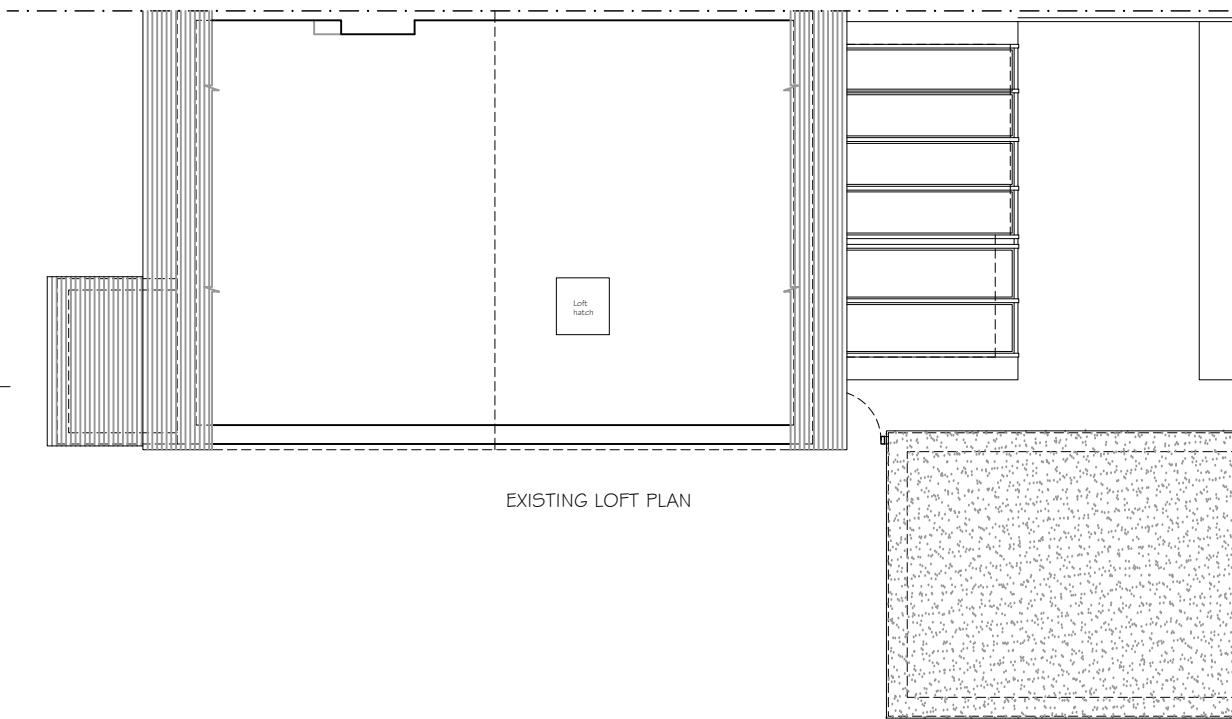


EXISTING 1:100

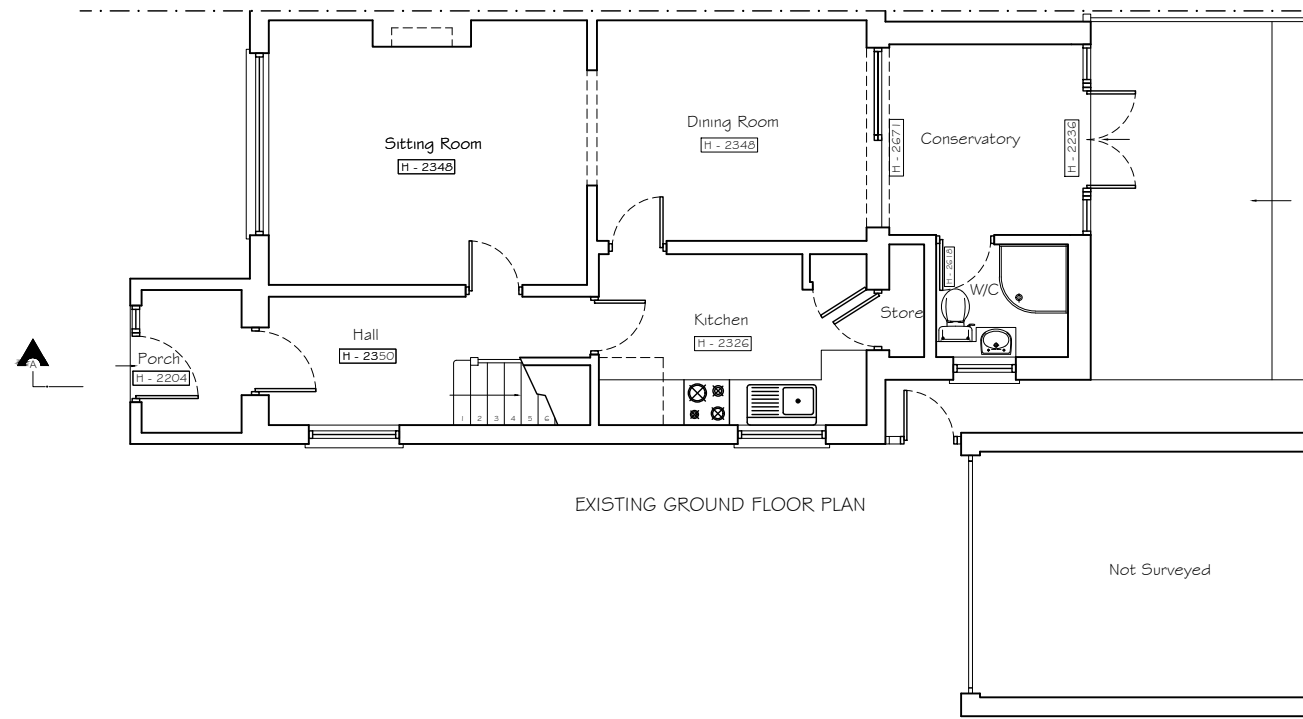

Copyright © Studio 136 Architects Ltd
This drawing which is the property of Studio 136 Architects Ltd is the subject of Intellectual Property Rights including copyright and design right and shall not be reproduced, copied, loaned or submitted to any other party without the written consent of Studio 136 Architects Ltd.

This drawing is not to be scaled, other than for the purposes of the Planning Authority.
Only figured dimensions to be taken were indicated.
Any discrepancies to be reported to the Studio 136 Architects prior to setting out or ordering of any materials

studio
136 architects

© The Broadway, Wembley, Middlesex, HA9 8JT

Tel/Fax: 020 8907 7131 e-mail: info@studio136.co.uk

Project

LOFT CONVERSION AT
17 UNDERWOOD ROAD

RG30 3LY

Client

MS. NELSON
17 UNDERWOOD ROAD

RG30 3LY

Drawing Title

EXISTING PLANS

Scale 1:100 @ A3	Drawn -	Checked -	Authorised -
	FEBRUARY 2023	-	-
Drawing Number ST_FEB 23_ 17 UND_001			Rev -