


Falls of finished area must be less than 1 in 50 across the site in all directions

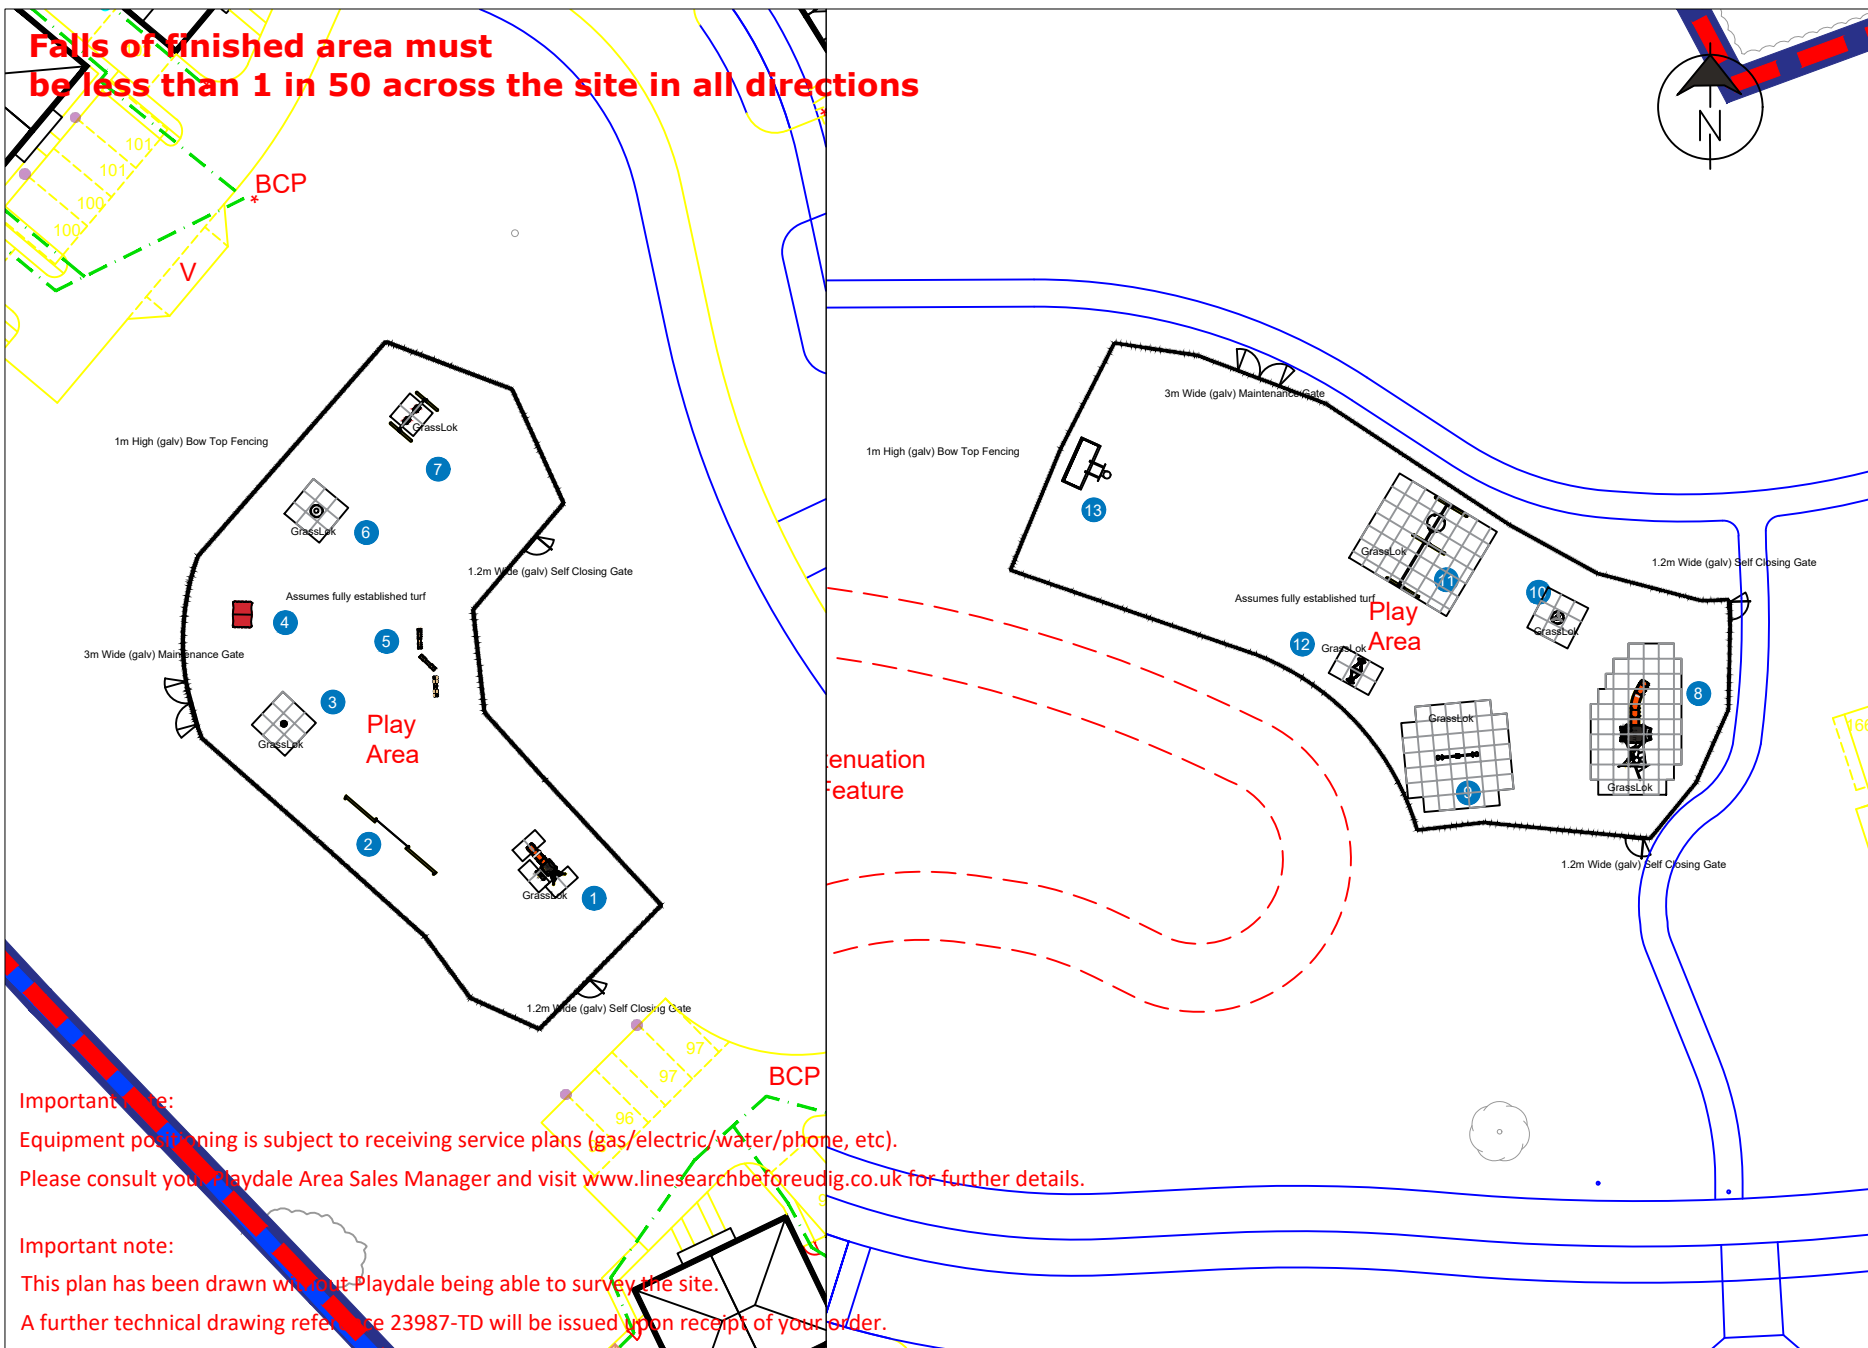

General Notes & Key

Equipment Key

1. Tottelbank Plus (Green) Plastic Slide – SGF*
2. Timber Combo 3 - BB/RW/BB - SGF*
3. Vortex
4. Playhouse 1 (Without Table) - SGF* (All Green)
5. Log Train (Engine/Cladded Trailer/Log Trailer) - SGF*
6. Gravity Bowl
7. Timber Cradle Swing - SGF*
8. Be-Bop Plus (Green) Plastic Slide – SGF*
9. Rota Bounce
10. Aero Whirl
11. Timber (Double Bay) Team Swing Frame Only – SGF*
2 x Flat Seat & Chains for Junior Swing Frame
1 x Green Team Swing Seat & Chains for Team Swing Frame
12. Air Rider
13. Basketgoal Hand MB2

Client Approval

Name	
Signature	
Date	



Important note:
Equipment positioning is subject to receiving service plans (gas/electric/water/phone, etc).
Please consult your playdale Area Sales Manager and visit www.linesearchbeforeudig.co.uk for further details.

Important note:
This plan has been drawn without Playdale being able to survey the site.
A further technical drawing reference 23987-TD will be issued upon receipt of your order.

Proposed Play Area for:
Vistry Homes Ltd - 220871NMA - Reading Golf Club
Scheme No: 23987rev2/BER Date: 15/11/23 Drawn by: MH

1:500 @ A4



www.playdale.co.uk



Playdale
Playgrounds

All plans are to scale unless otherwise stated. Artists impressions are provided as a visual only and may not accurately represent the layout of the finished site.
All plans, quotations and correspondence between Playdale and the addressee are to remain strictly confidential between those parties only. Playdale reserve the right to make modification in design and specification.