


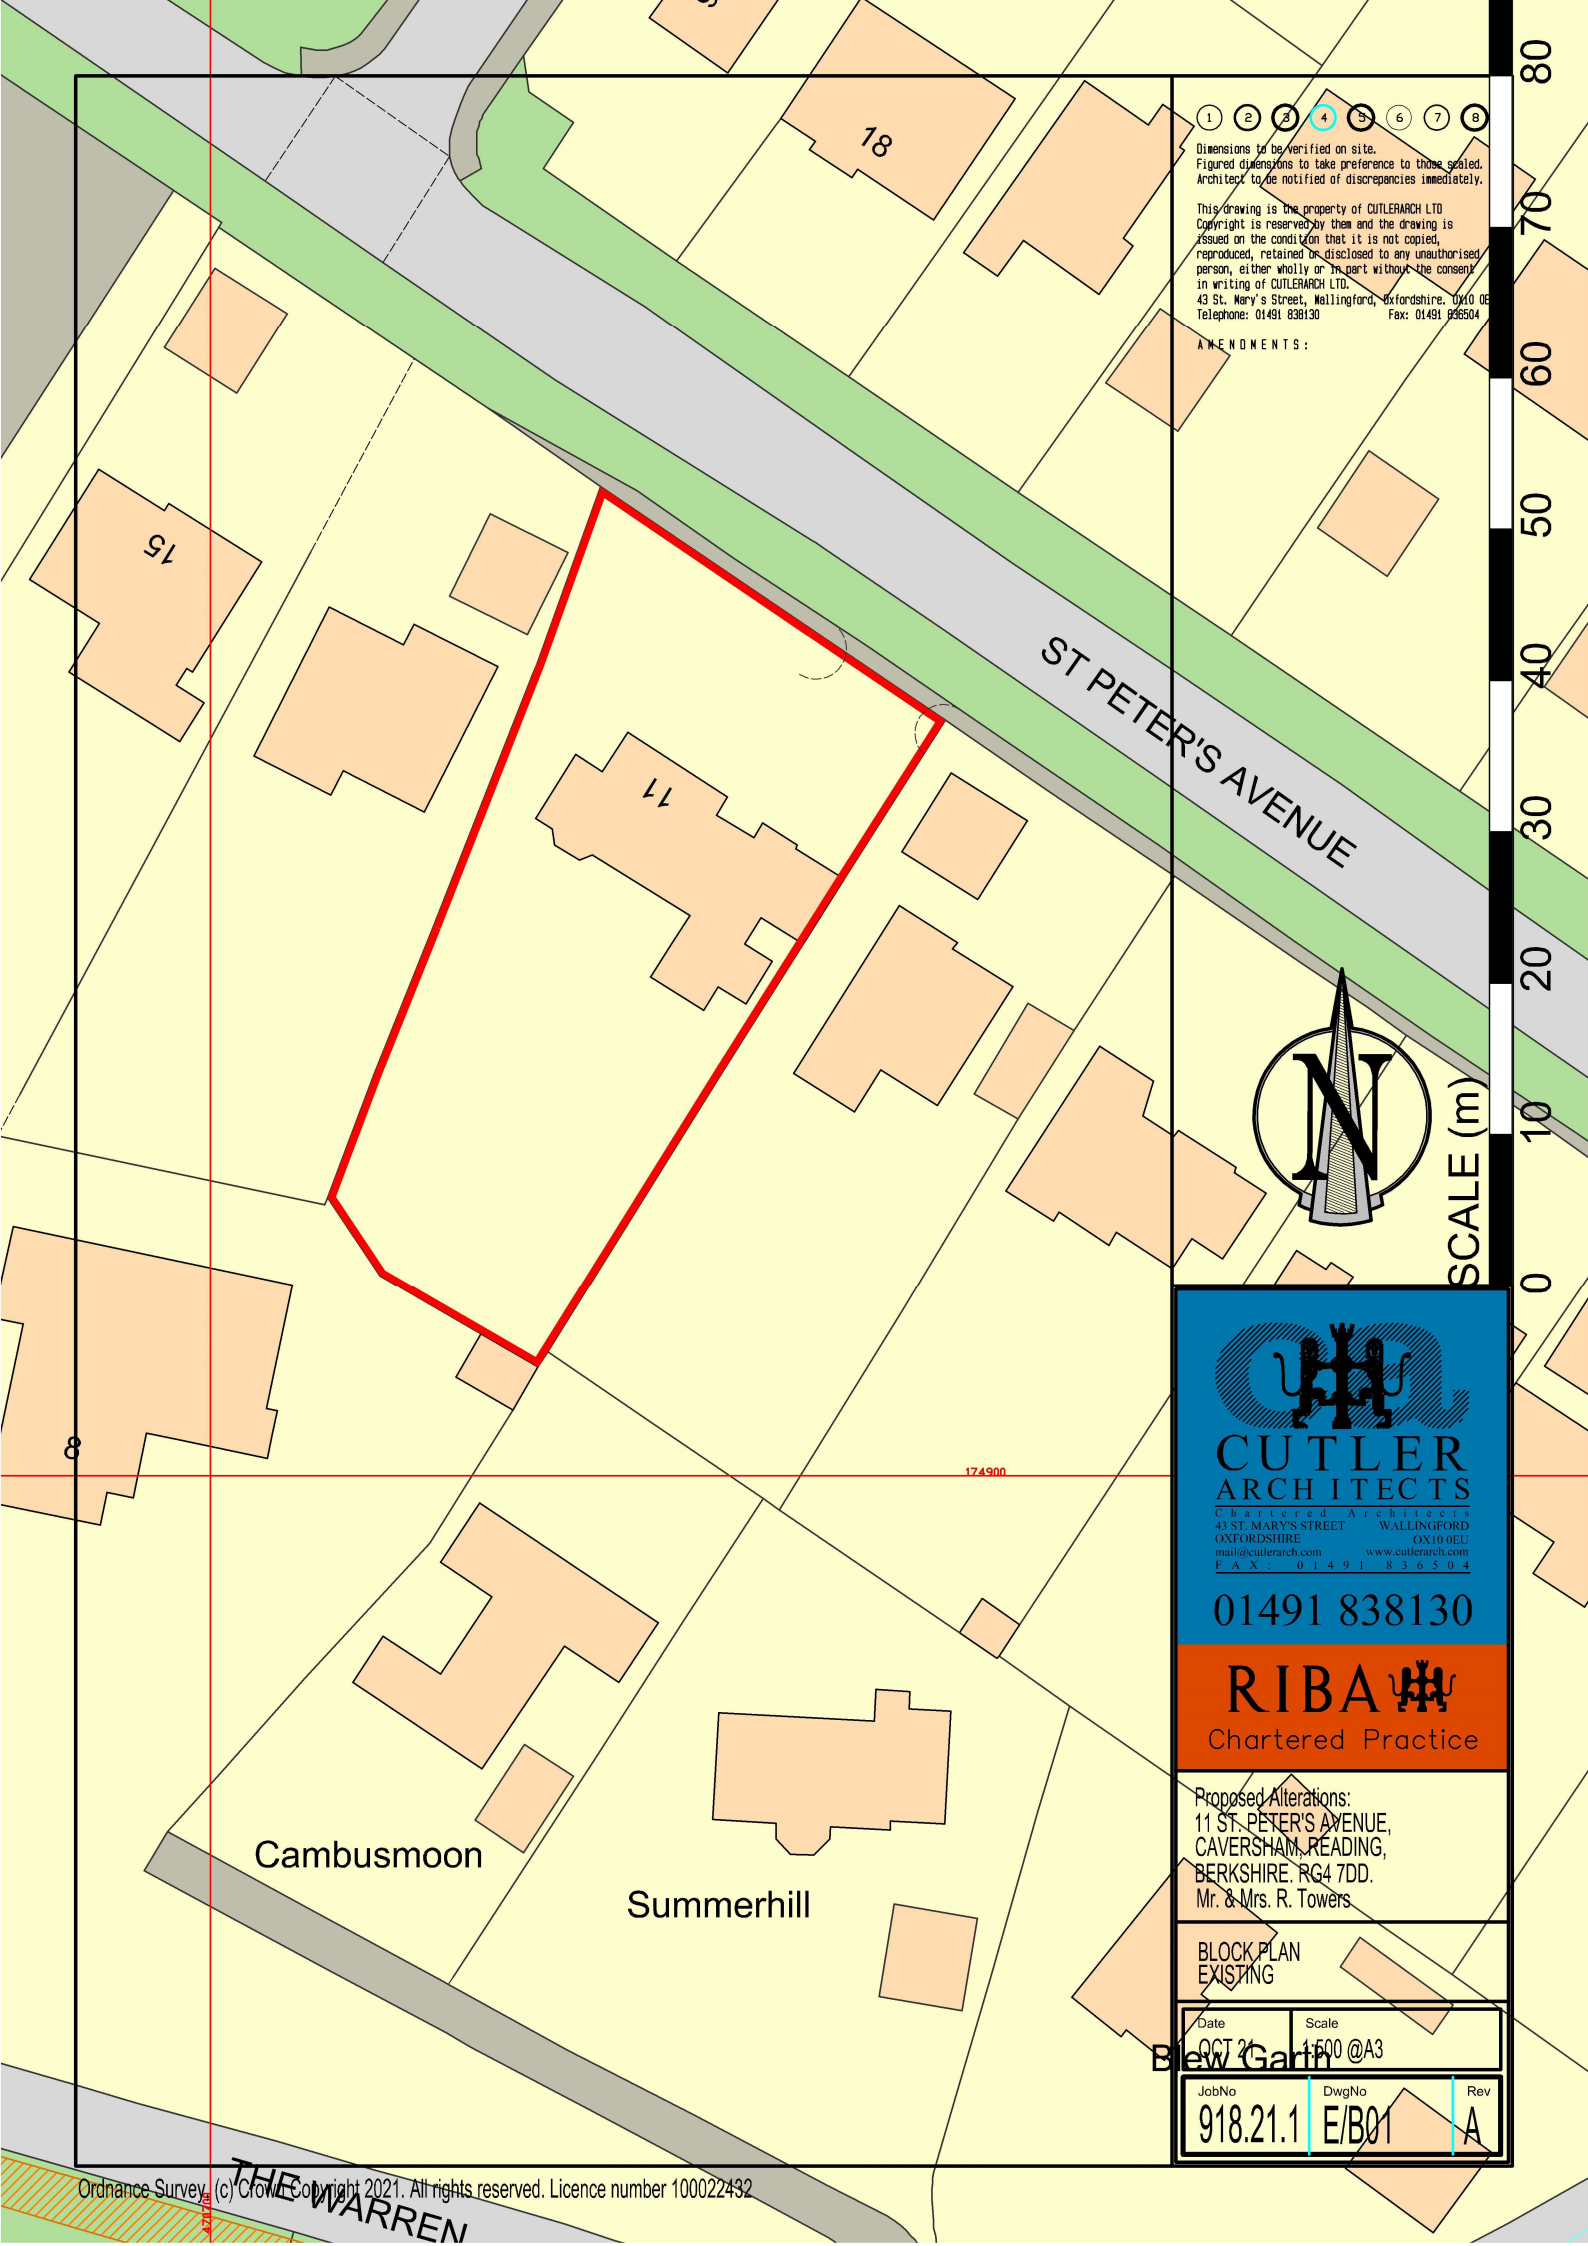


1 2 3 4 5 6 7 8

Dimensions to be verified on site.
Figured dimensions to take preference to those scaled.
Architect to be notified of discrepancies immediately.

This drawing is the property of CUTLERARCH LTD
Copyright is reserved by them and the drawing is
issued on the condition that it is not copied,
reproduced, retained or disclosed to any unauthorised
person, either wholly or in part without the consent
in writing of CUTLERARCH LTD.
43 St. Mary's Street, Wallingford, Oxfordshire, OX10 0EL
Telephone: 01491 838130 Fax: 01491 836504

AMENDMENTS:

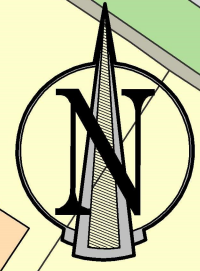

SCALE (m)


**CUTLER
ARCHITECTS**
Chartered Architects
43 ST. MARY'S STREET WALLINGFORD
OXFORDSHIRE OX10 0EL
mailto:cutlerarch.com www.cutlerarch.com
FAX: 01491 836504

01491 838130

RIBA 
Chartered Practice

Proposed Alterations:
11 ST. PETER'S AVENUE,
CAVERSHAM, READING,
BERKSHIRE, RG4 7DD.
Mr. & Mrs. R. Towers

BLOCK PLAN
EXISTING

Date	Scale	
OCT 21	1:500 @A3	
New Garth		
JobNo	DwgNo	Rev
918.21.1	E/B01	A