A3

Studio Charrette will not be responsible for any principal desiger duties under CDM 2015.
No site work is to be carried out until permissions are in place. Site searches to carried out before any works to site.
All structural elemental/associated calculations to be confirmed and provided by structural engineer.

NOTES:

This drawing is not a working drawing, and is only for the purpose of the following.-

A- Planning Submission

The main contractor is responsible for Informing the lead designer of any discrepency on, or between, this drawing and any other relevant document.

All existing walls, foundations and lintels or other structural items are to be confirmed load bearing and adequate for increased loading where relevant prior to work commencing.

Any existing walls to be removed are to be confirmed non - loadbearing prior to removal.

Boundaries, angles, and dimensions are to be checked by the main contractor prior to work commencing.

Written dimesions only to be used from this drawing. If in doubt consult the lead designer for clarification.

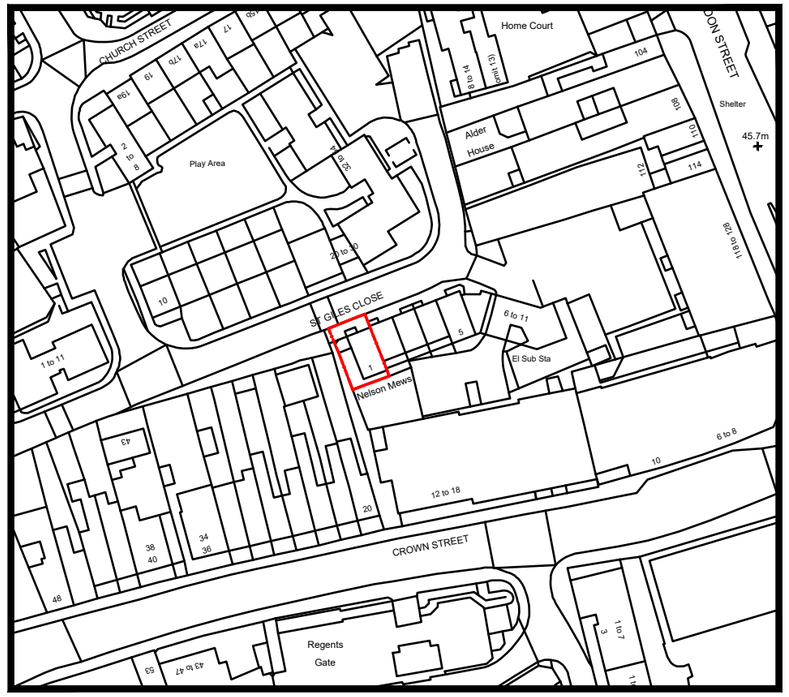

Location plan 1:1250

0 25 50 75m

scale 1:1250

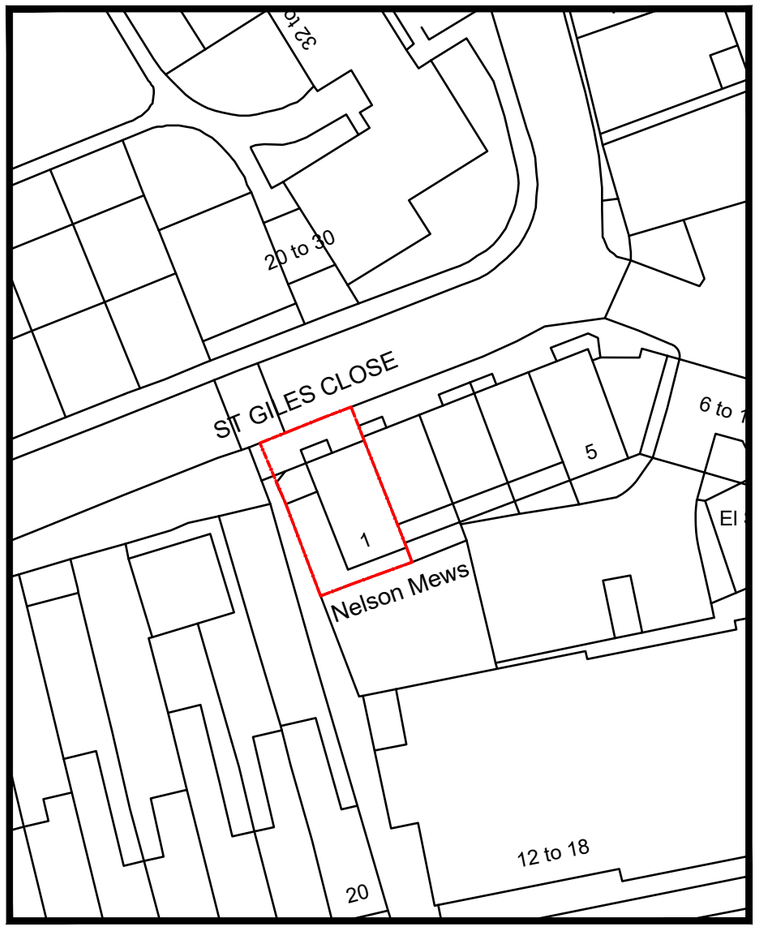

Block plan 1:500

0 10 20 30m

scale 1:500

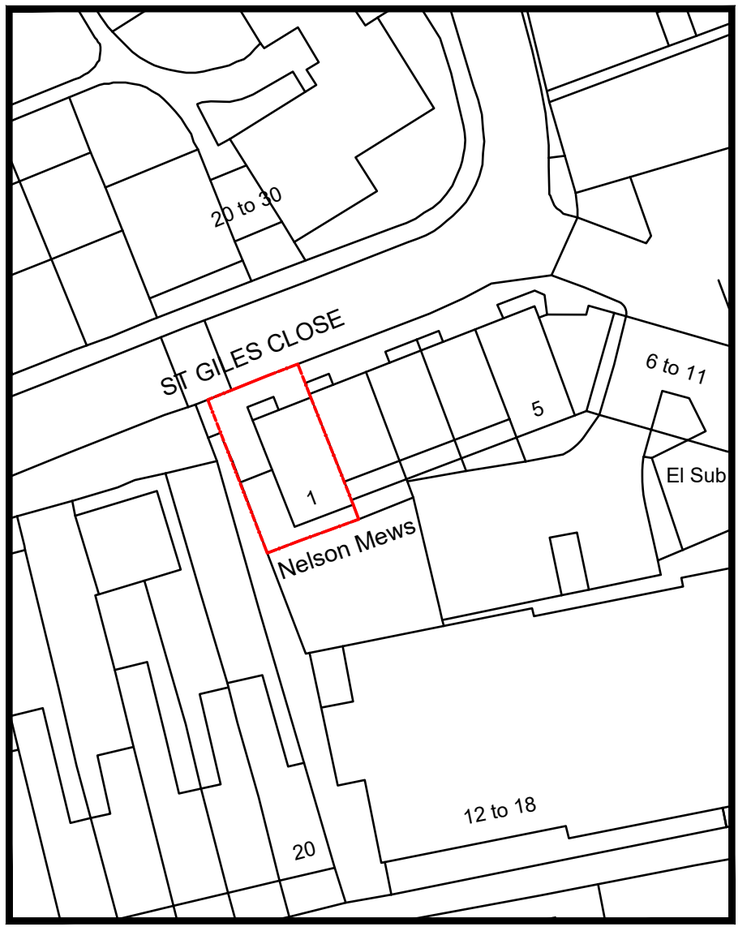

Proposed Block plan 1:500

0 10 20 30m

scale 1:500

N

STUDIO CHARRETTE
A: The Clubhouse, 32 Grosvenor Hill, London, W1K 3QT
W: www.studiocharrette.co.uk

Client
Simona Hotomega

Project Title
Flat 1, Nelson Mews, St Giles Close,
Reading RG1 2SF

Drawing Title
Location and Block Plans

Drawing No.	Rev
P1	

Scale @ A3	Date	Planning
1 : 1250	01.07.2023	Building Control
1 : 500	Created By SC	Client
	Check By SC	Sketch
		Information

This drawing and the copyright, design rights and all other intellectual property rights in it belong to Studio Charrette Ltd. No licence or assignment of any such rights is granted hereunder. This drawing is not to be copied or divulged to a third party without written permission.