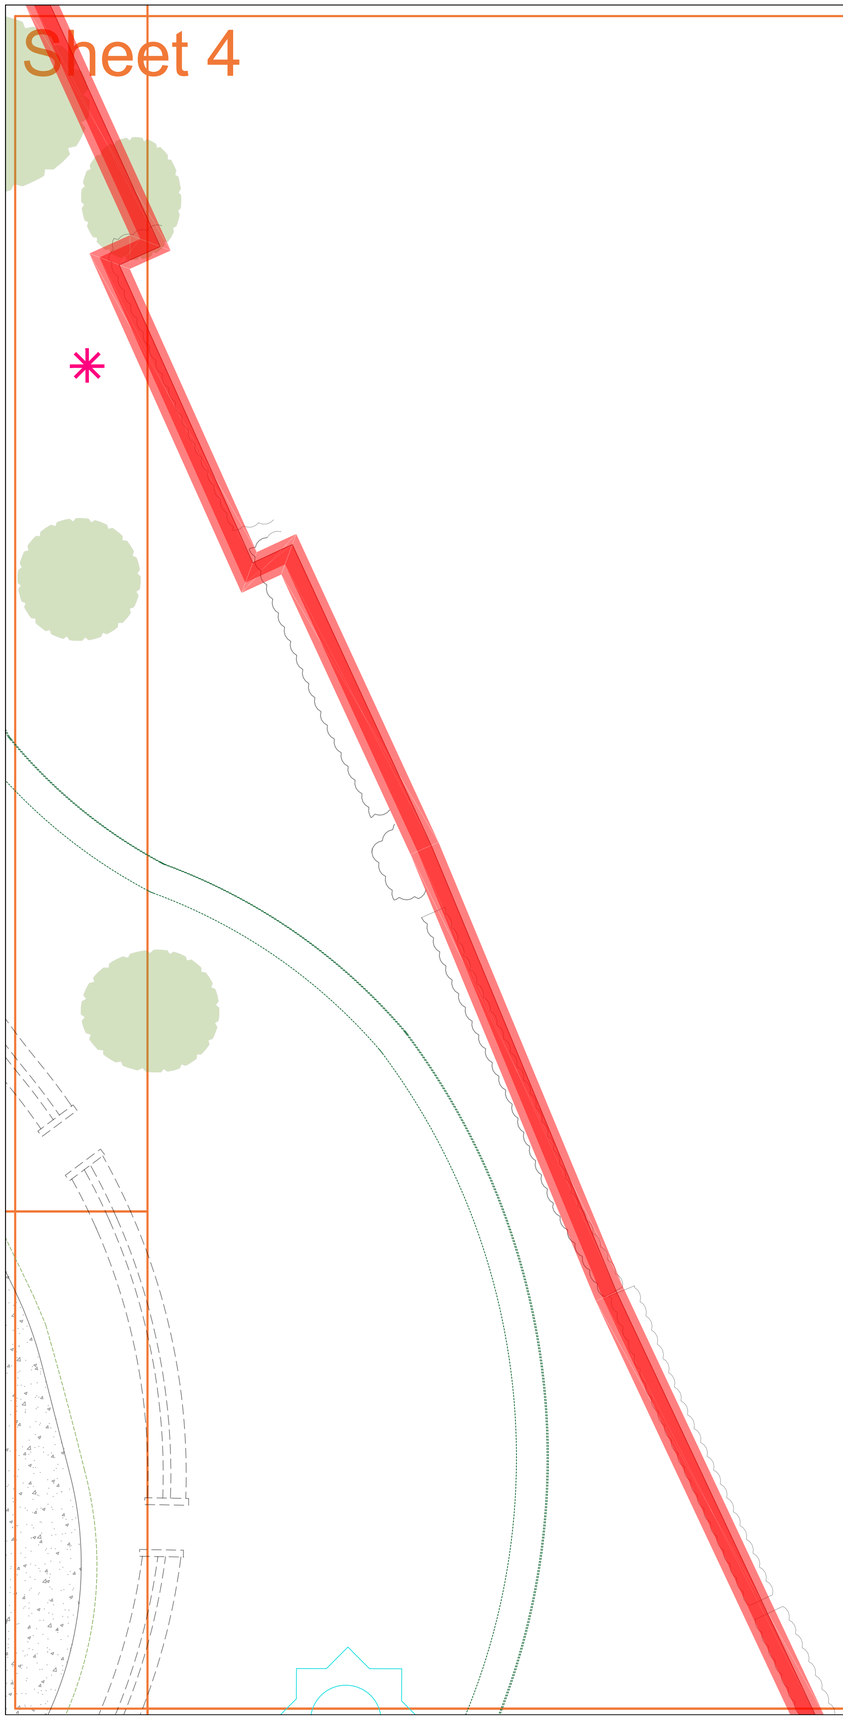

SPECIFICATION
All works generally, to comply with the written Soft Landscape Specification.

NOTES:
DO NOT SCALE FROM DRAWING
NOT FOR CONSTRUCTION, FOR PLANNING PURPOSES ONLY

Legend

- Tarmac to road and footpaths. Laid in line with engineer's details
- Keyblok paving in charcoal laid in herringbone pattern from Marshalls or similar and approved. Laid in line with engineer's details. Permeable where required.
- Keyblok paving in brindle laid in herringbone pattern with white blocks to demarcate parking spaces from Marshalls or similar and approved. Laid in line with engineer's details. Permeable where required
- Proposed rumble strip made from concrete setts 100x100mm in silver grey. From Marshalls or similar and approved.
- Saxon concrete paving slabs 450x450mm in buff laid in stack bond from Marshalls or similar and approved. Laid in line with engineer's details.
- Hoggin path to be no-dig. Gravel board edges secured with wooden pegs
- Lakeland picnic table from Playdale
- Chess and draughts table from Playdale
- Bench from Playdale
- Hedgehog Highway
- Hedgehog Houses
- House Sparrow Nest Box
- Build in Swift Box
- Knee rail
- 1.8m high Close Board fence
- 1.8m high Larch Lap fence
- 1.8m high Screen wall
- Bat box
- Bat tube
- General purpose nest box
- Tawny owl nest box
- Tree creeper nest box
- Log Pile
- Mown grass path
- 0.45m High Timber Trip Rail to protect veteran oak

0 1 2 3 4 5m

Rev	Date	Details	Drawn
F	24.08.23	Locations of bat tubes adjusted	LS
E	21.07.23	Topo Added	JH
D	18.07.23	No dig detail added Sheet 8	LS
C	21.04.23	Updates	ACG
B	02.03.23	New layout	ACG
A	08.12.22	Ecology enhancements and enclosures added	RK

ACD ENVIRONMENTAL

HEAD OFFICE
Rodbourne Rail Business Centre, Grange Lane,
Malmesbury, SN16 0ES
Tel. 01666 825646

4 & 5 The Old Mill, Fry's Yard, Bridge Street,
Godalming, GU7 1HP
Tel. 01483 425714

Suite 6, Crescent House, Yonge Close,
Eastleigh, SO50 9SX
Tel. 02382 026300

email: mail@acdenv.co.uk
www.acdenvironmental.co.uk

Vistry Homes

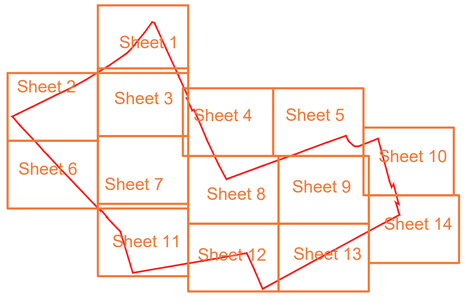

scheme: Reading Golf Club, Reading
client: Vistry Homes
drawing: Hard Landscape Proposals
date: June 22
scale: 1:200@A1
Sheet 4 of 14
drawing no: VYH23781 12
drawn: JH checked: DKM

Copyright of ACD Environmental Ltd. All rights described in Chapter IV of the Copyright, Designs and Patents Act 1988 have been generally asserted: 2011. Copyright of this plan remains with ACD until all fees have been paid in full.