



Rev.	Date	Note	Author	Checked
A	26/04/23	Revised following RBC comments	IG	CTW


PROPOSED FRONT DOOR

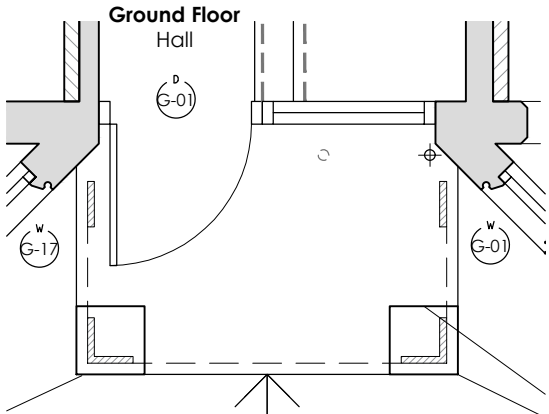


GENERAL ARRANGEMENT PLAN 1/50

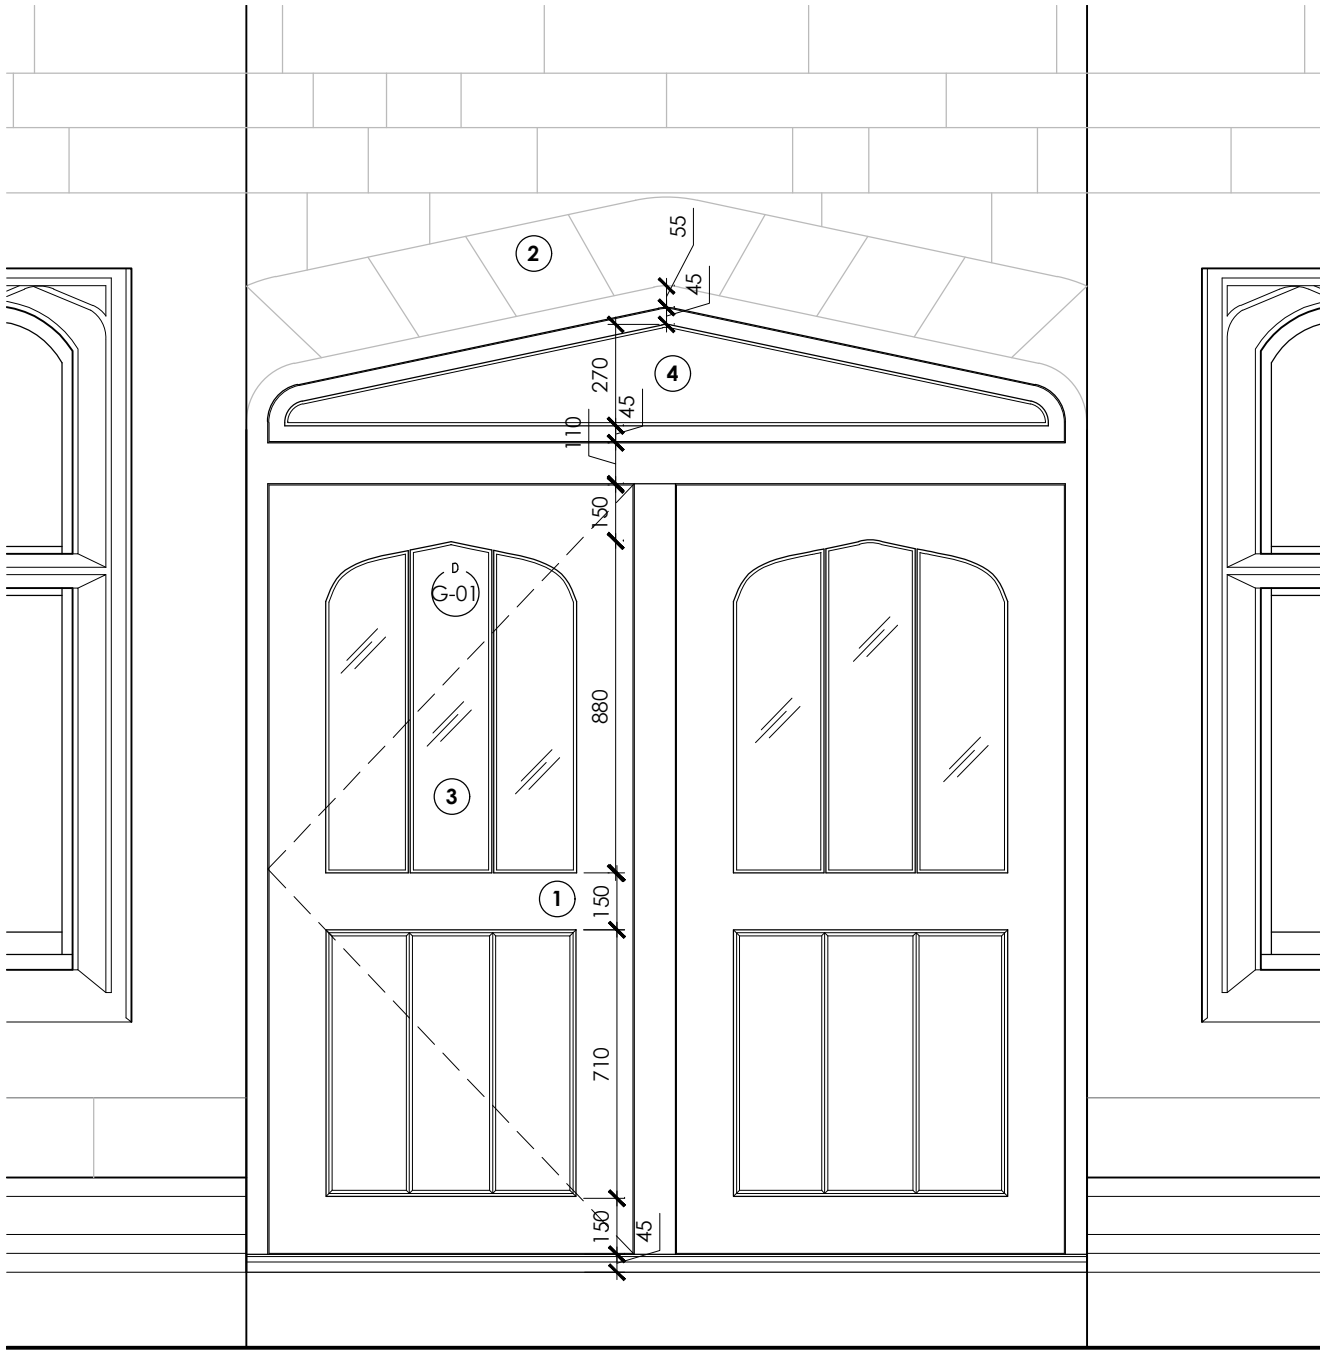


EXTERNAL ELEVATION 1/20

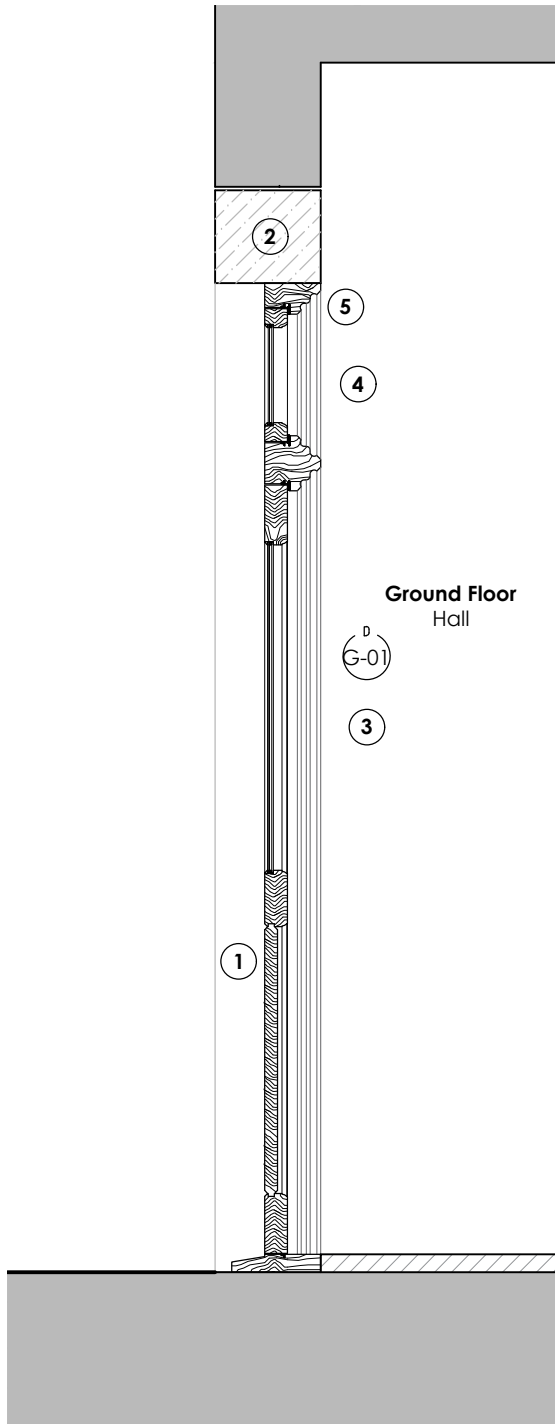

SECTION 1/20

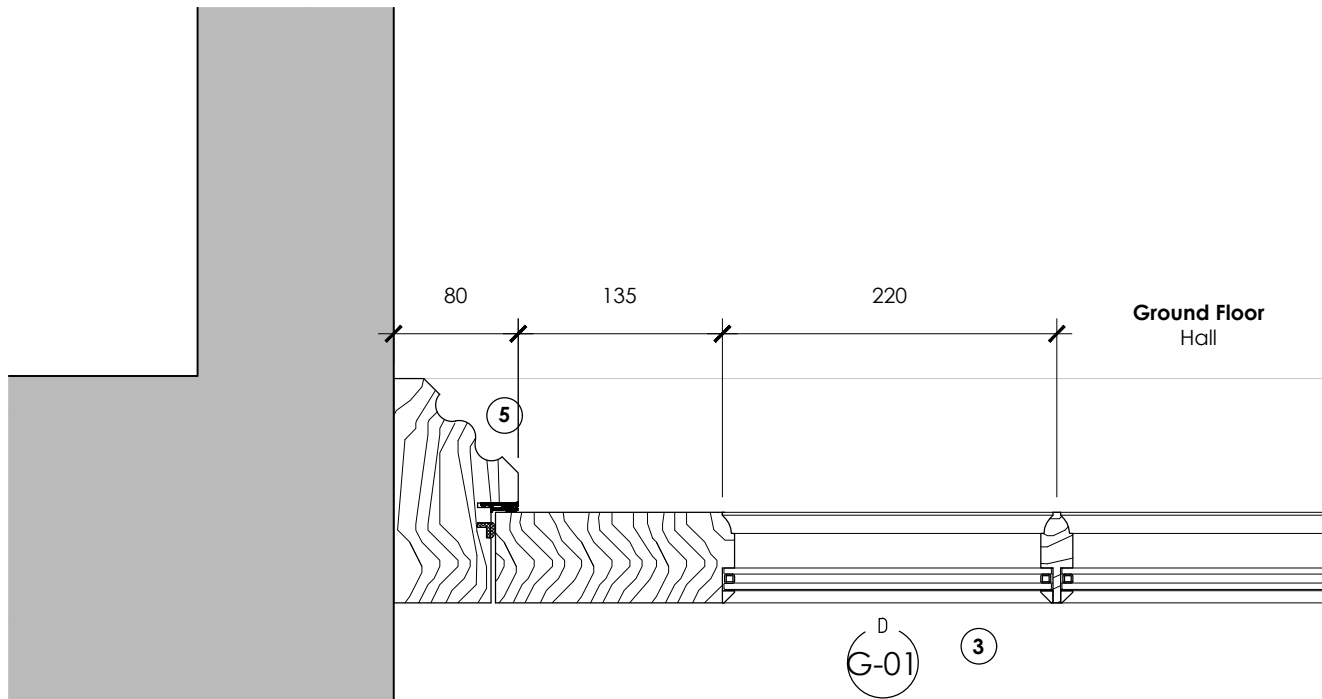


DOOR JAMB DETAIL - UPPER GLAZING PANEL 1/5

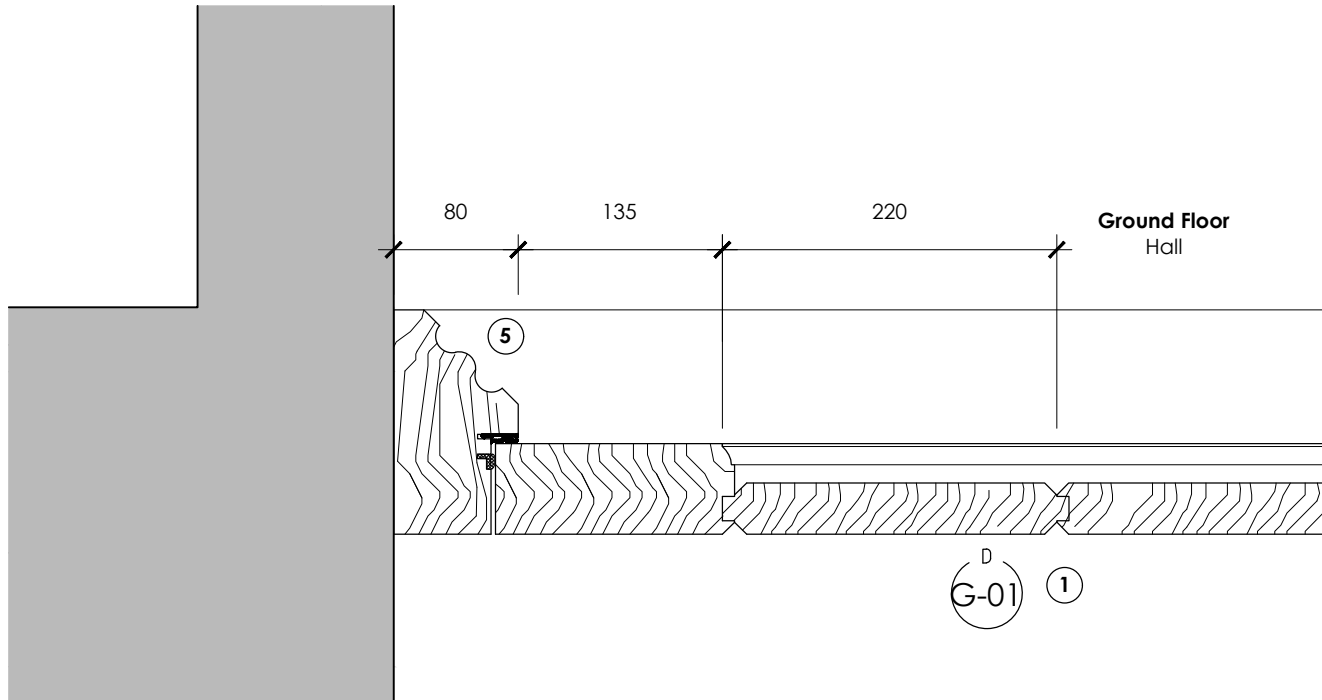

DOOR JAMB DETAIL - LOWER TIMBER PANEL 1/5

MATERIAL KEY

- 1 Proposed new half-glazed painted timber panel door with matching side light, colour: off white
- 2 Proposed new pointed arch profile natural stonework with lime mortar at door head
- 3 Glazed upper door panels with glazing bars
- 4 Glazed fanlight window at pointed arch head
- 5 Painted timber doorframe with mouldings to match existing

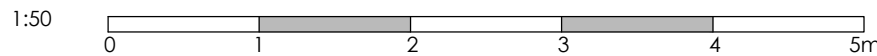

Project	Refurbishment & Alterations Carlisle House, 118 Oxford Road Reading RG1 7NG					Drawing	Proposed Entrance Doors (2) D-G-01			
						Job-Dwg Number	18009-PL-45		Rev.	A
Client	Turner Property Ltd					WESTON + CO ARCHITECTS Watlington House 44 Watlington Street Reading, RG1 4RJ T: 0118 375 0252 www.weston-co.com				
Status	Planning									
Scale	1/5, 1/20 & 1/50		Sheet Size		A2					
Author	IG	Checked	CTW	Date	17/04/2023					