


Site Address:

Aldi Foodstore,
Gateway Retail Park,
Reading.
RG2 0DE

Application boundary
area - 7,087m² / 1.76 acres



Landlord title boundary

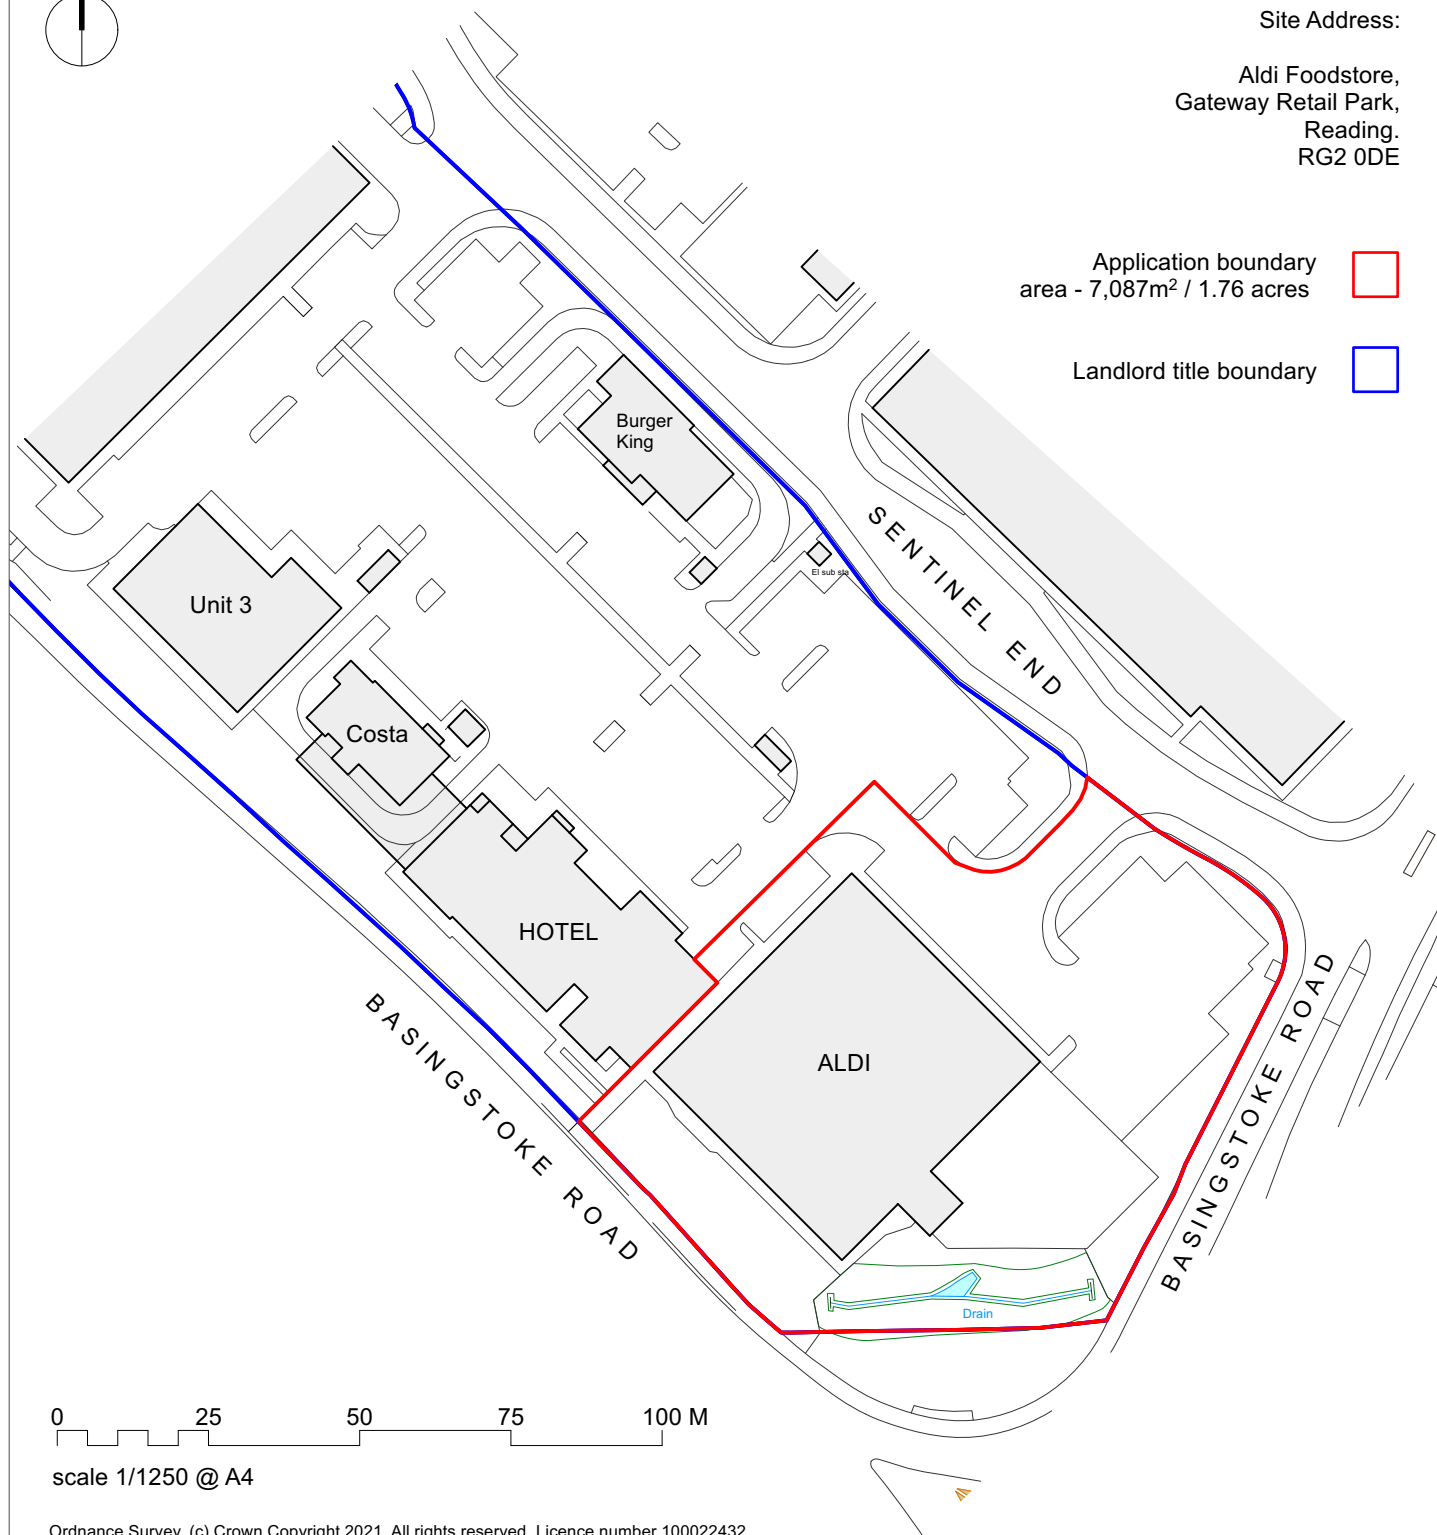

0 25 50 75 100 M

scale 1/1250 @ A4

Ordnance Survey, (c) Crown Copyright 2021. All rights reserved. Licence number 100022432



Kendall Kingscott

Chartered Architects
Chartered Building Surveyors
Interior Designers
CDM Services

Glentworth Court, Lime Kiln Close
Stoke Gifford, Bristol BS34 8SR

+44 (0)117 931 2062

www.kendallkingscott.co.uk

Project

Unit 6, Reading Gateway,
Sentinel End

Client

Aldi Stores Ltd

Scale

1:1250

Paper Size

ISO A4

Filename

210853 ADVERT MASTER.vwx

© Copyright

Do not scale this drawing

P01 30/05/23 DG MW Drawing issue.
Rev Date By Ap Note

Drawing Title

Site Location Plan
Advert Consent

Project Number

210853-1010

Drawing Number

210853-1010

Revision

P01

Date

26/05/2023

Drawn

DG

Checked

MW

Purpose/Status

LEGAL

Check all dimensions and levels on site

Only to be used on the site for which designed. The electronic transmission of designs/information contained in this drawing is carried out entirely at the User's risk and Kendall Kingscott Ltd. will have no liability for any errors or inaccuracies arising therefrom. The production of amended or updated information from the said designs/information by the User is entirely the responsibility of the User and Kendall Kingscott Ltd. shall have no responsibility in respect thereof whatsoever.