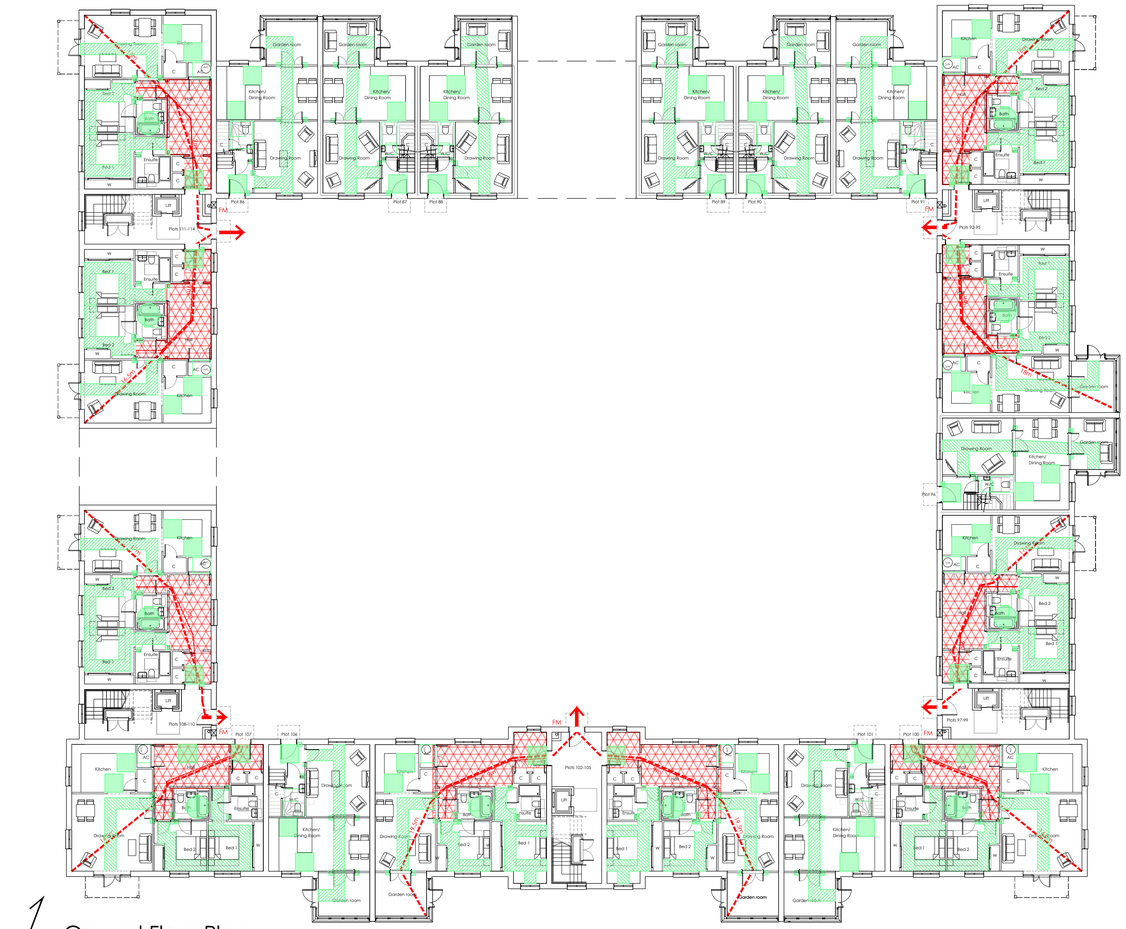

Ground Floor Plan

0m 10m 20m

NORTH

NOTES:
DIMENSIONS ARE NOT TO BE SCALED FROM THIS DRAWING

ALL DIMENSIONS ARE TO BE CHECKED AGAINST ACTUAL SITE DIMENSIONS BEFORE ANY WORK IS FABRICATED

COPYRIGHT RESERVED
THIS DRAWING IS THE PROPERTY OF BHP HARWOOD ARCHITECTS AND MAY NOT BE COPIED, REPRODUCED LENT OR DISCLOSED WITHOUT THEIR EXPRESS PERMISSION IN WRITING.

REVISIONS

Rev.	Date	Description
A	06.06.23	Updated
B	07.06.23	Updated

Accommodation:

27 x 2 bed Apartments
7 x 2 bed houses
2 x 2 bed + study houses

FIRE STRATEGY KEY:

- PROTECTED ENTRANCE HALL
- DISTANCE WITHIN 'PROTECTED ENTRANCE HALL'
- ES — ESCAPE STAIR
- 'HOSE DISTANCE' TO FRONT OF BUILDING
- FM — FIRE MAIN
- FINAL EXIT
- AOV — AUTOMATIC OPENING VENT (MIN 1 SQM free area MIN HT. 2.1M FROM FFL

Client:
Beechcroft Developments Ltd

Project Name:
Caversham Park

Drawing Title:
LTE-
Southern Courtyard
Ground Floor Plan
FIRE STRATEGY

Drawing No: 3251.P.244
Revision: B

Scale: 1:200 @ A1

Date: 07/03/23

Drawn By: CM
Checked:

Status:

PLANNING

BHPH architects

Box House Estate
Bath Road, Box, Bath,
SN13 8AA
T: 01225 963580

Boston House Business Centre
Grove Business Park,
Downsview Road, OX12 9FF
T: 01235 765222

E: info@bhpharchitects.com W: www.bhpharchitects.com