
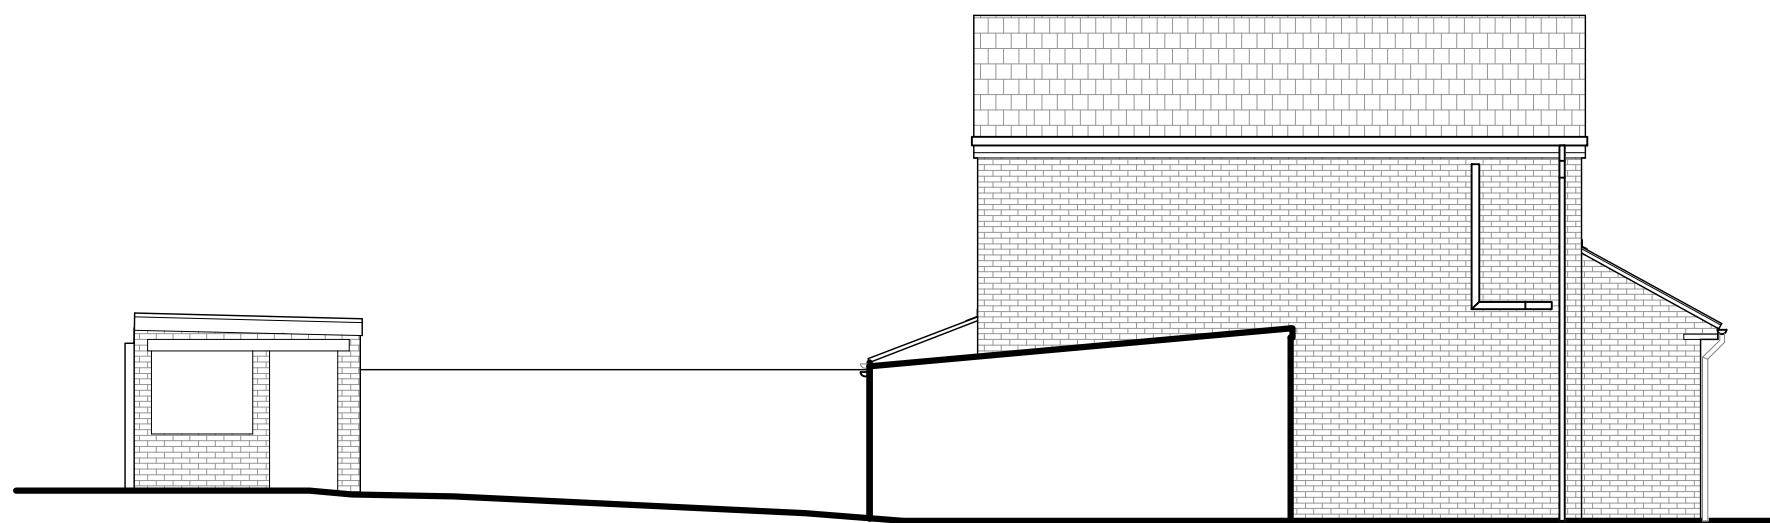
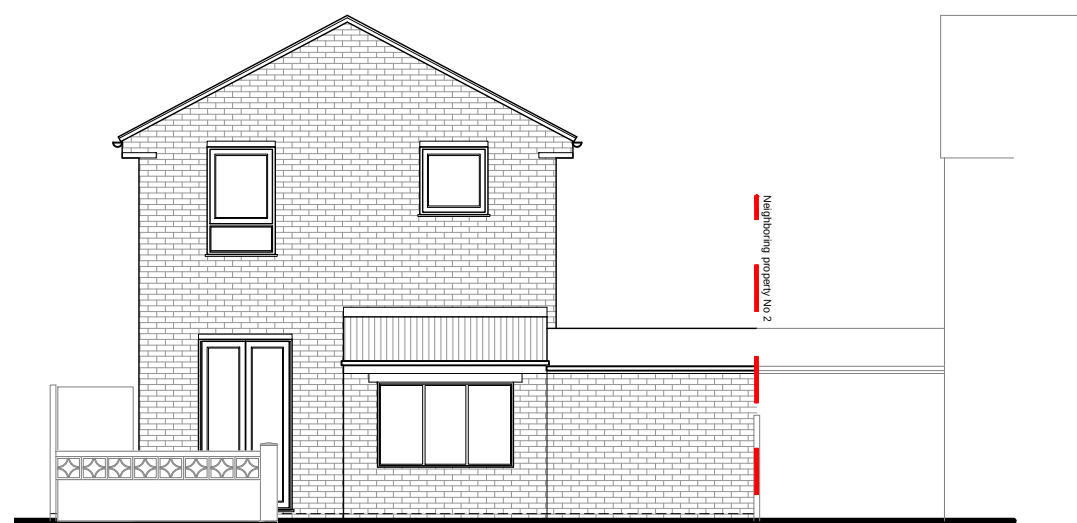
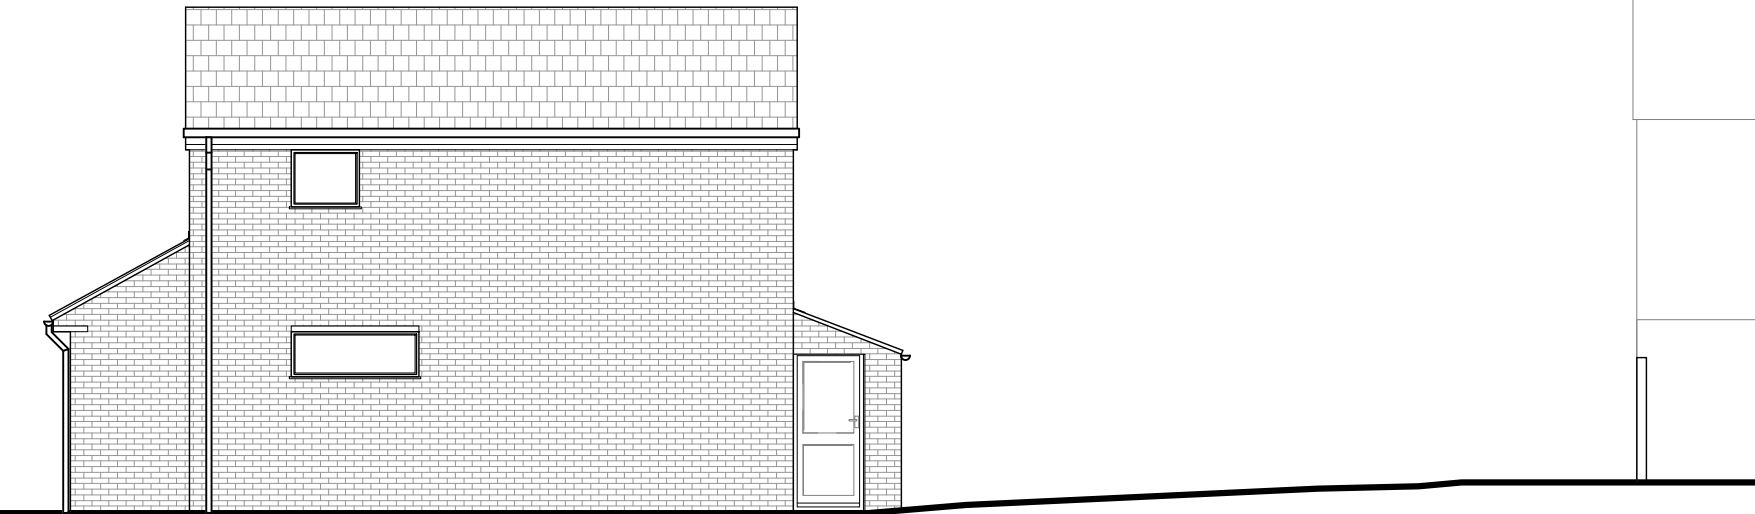
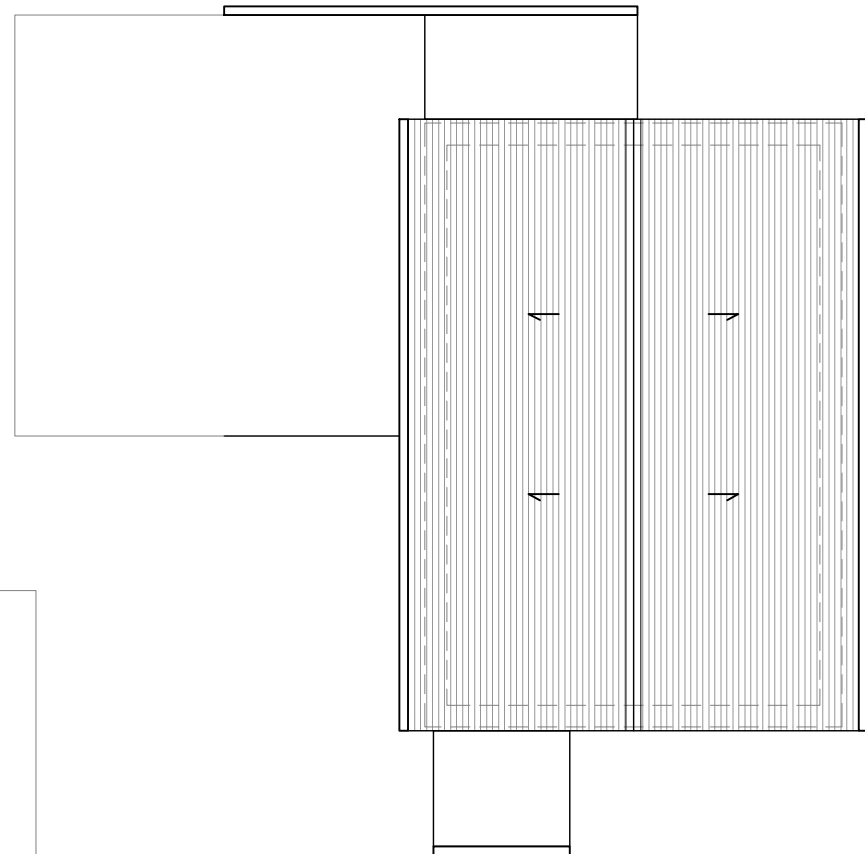
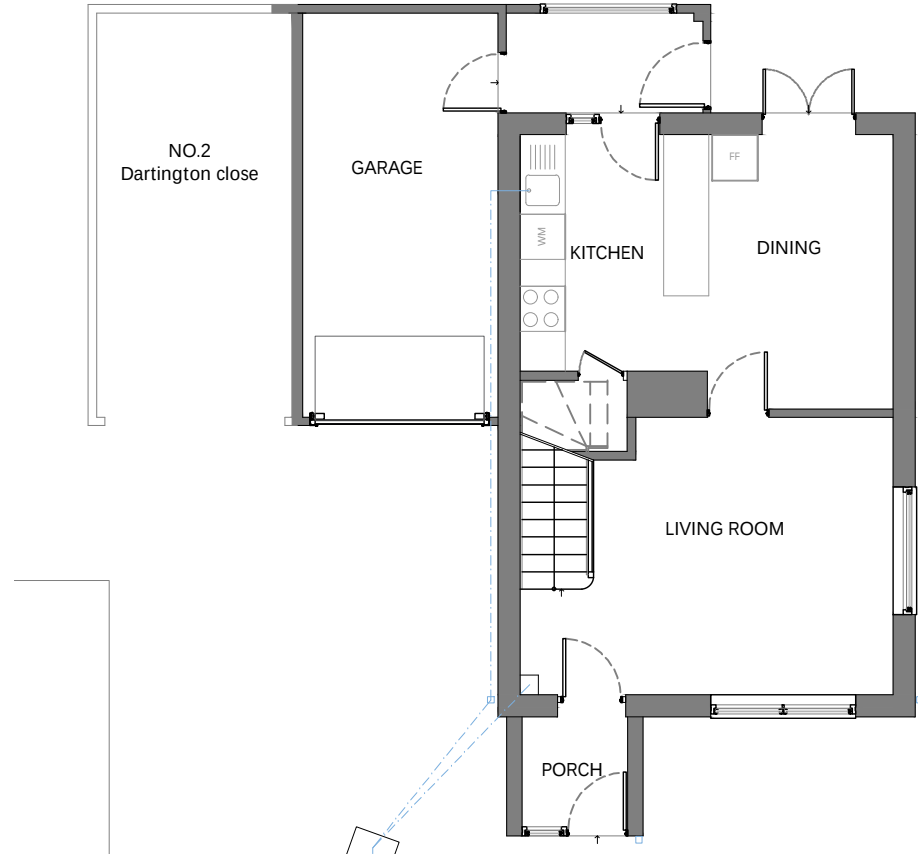


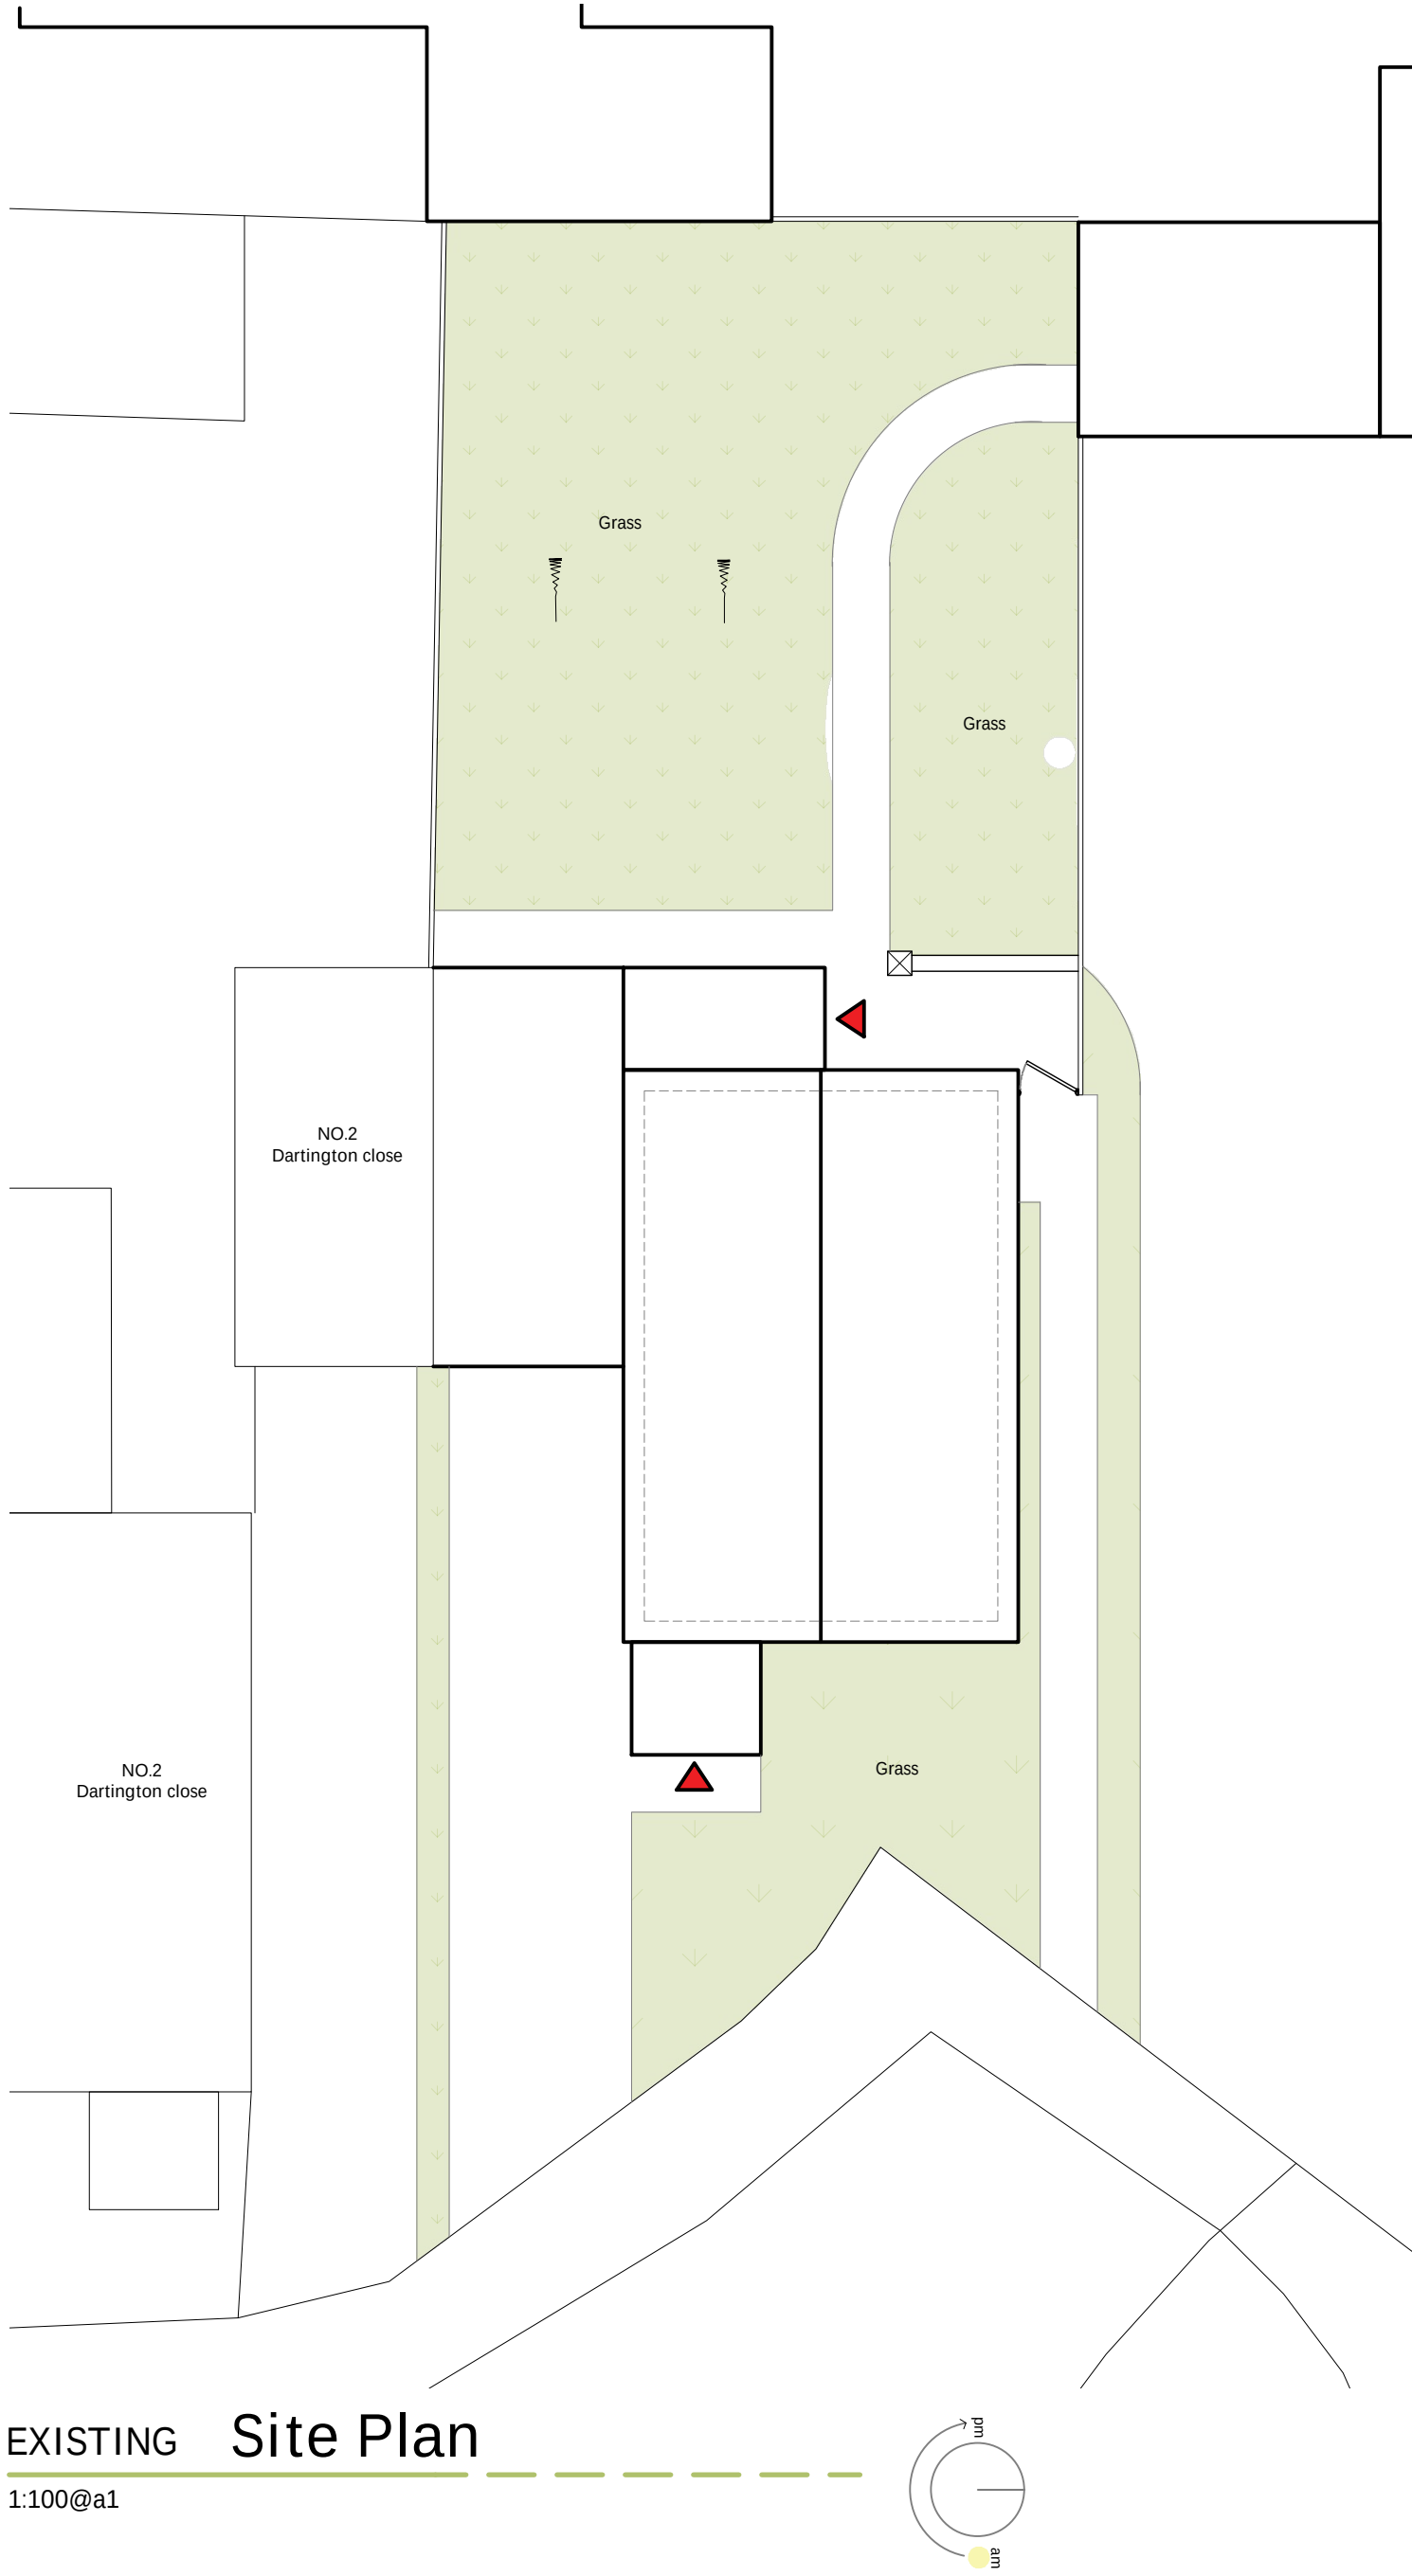

Notes

This drawing is covered by copyrights. Storyboard Design owns this drawing and all associated designs. The information and drawings may NOT be used for any other purposes than for which they were originally intended.

All dimensions and descriptions on any drawings produced by Storyboard Design are for information only, as such all information should be checked by a professional body/specialist. Storyboard Design holds no responsibility for any errors or misleading information produced on its drawings. Any discrepancies found before final revision should be reported to Storyboard Design.

This drawing is for information/illustration purposes only, and as such, NO dimensions should be scaled from this drawing. Drawings should be read in conjunction with a standing professional body before construction starts on.

All structural information should be checked against a structural engineer's calculations.

-	FIRST ISSUE	16/02/2023	LR
Revision	Description	Date	By

Storyboard
design

Sustainable Architecture for the self builder and refit

Storyboard Design
17 Herald way
Bicester OX26 4SE

T: 01865 606885
E: contactus@storyboard-design.co.uk
W: storyboard-design.co.uk

Project
REAR EXTENSION, GARAGE CONVERSION
AND OUTBUILDING
Mr Arthur De Sousa
3 Dartington Close, Reading RG30 6DG

Drawing Title
EXISTING DRAWINGS

Scale 1:100 @A1

Date 07/2023

Scale Bar
Scale 1:100

Drawing Status
PLANNING DRAWINGS

Job No P2301.01