



No.	Revision	Date
-	-	-

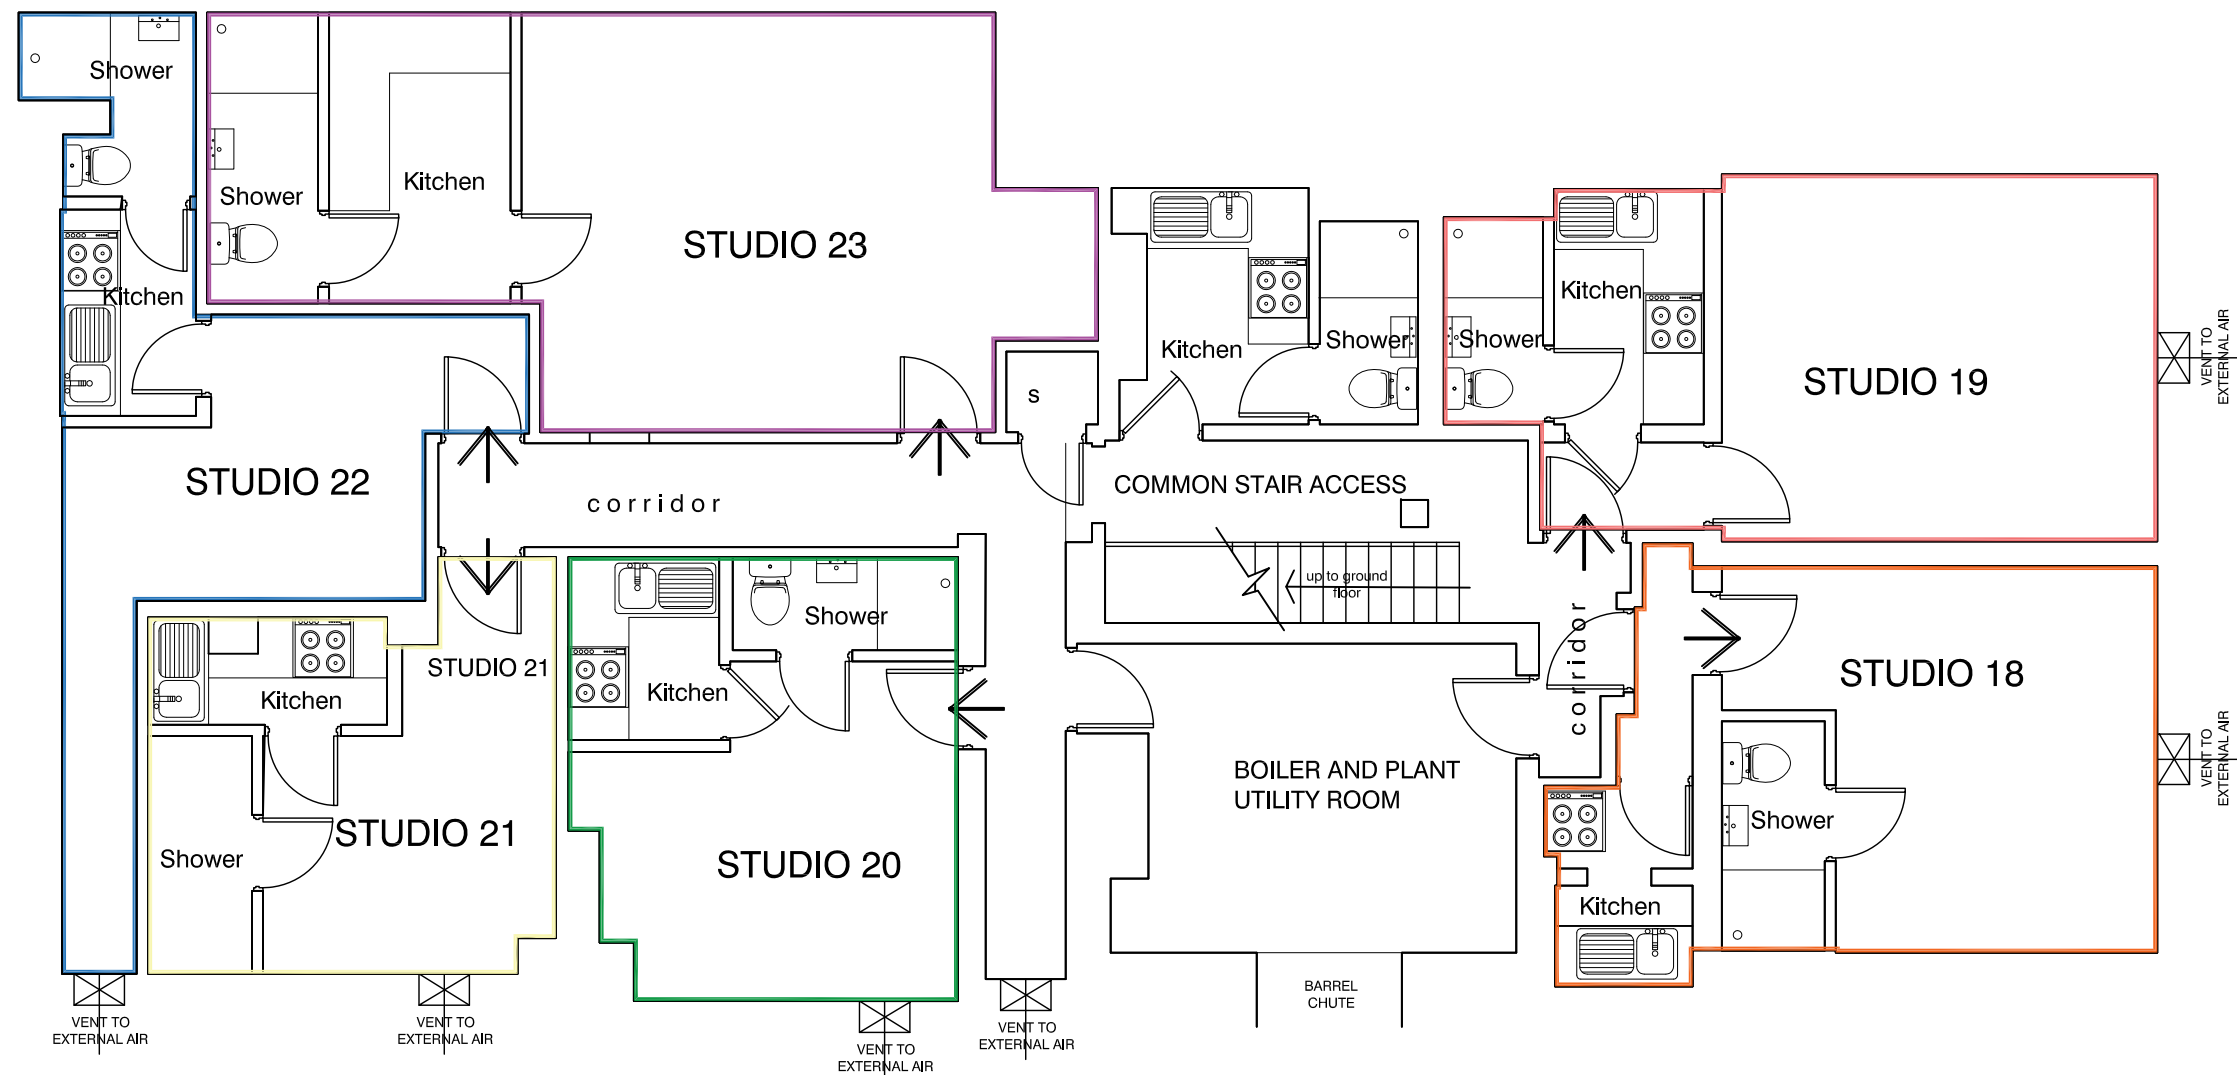

basement floor plan
EXISTING

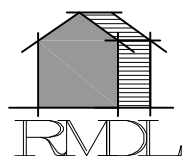

RAMMURTI DESIGN LTD
ARCHITECTURAL & PLANNING SERVICES
268 TILEHURST ROAD, READING RG30 2NE
TEL/FAX:01189510628 MOB:07799883574



Former Sardar Palace
149 London Road, Reading RG15DE
for Mr Bathal

EXISTING BASEMENT FLOOR PLAN

Scale: 1/75

Date: August 2022

SP149:003 Rev -